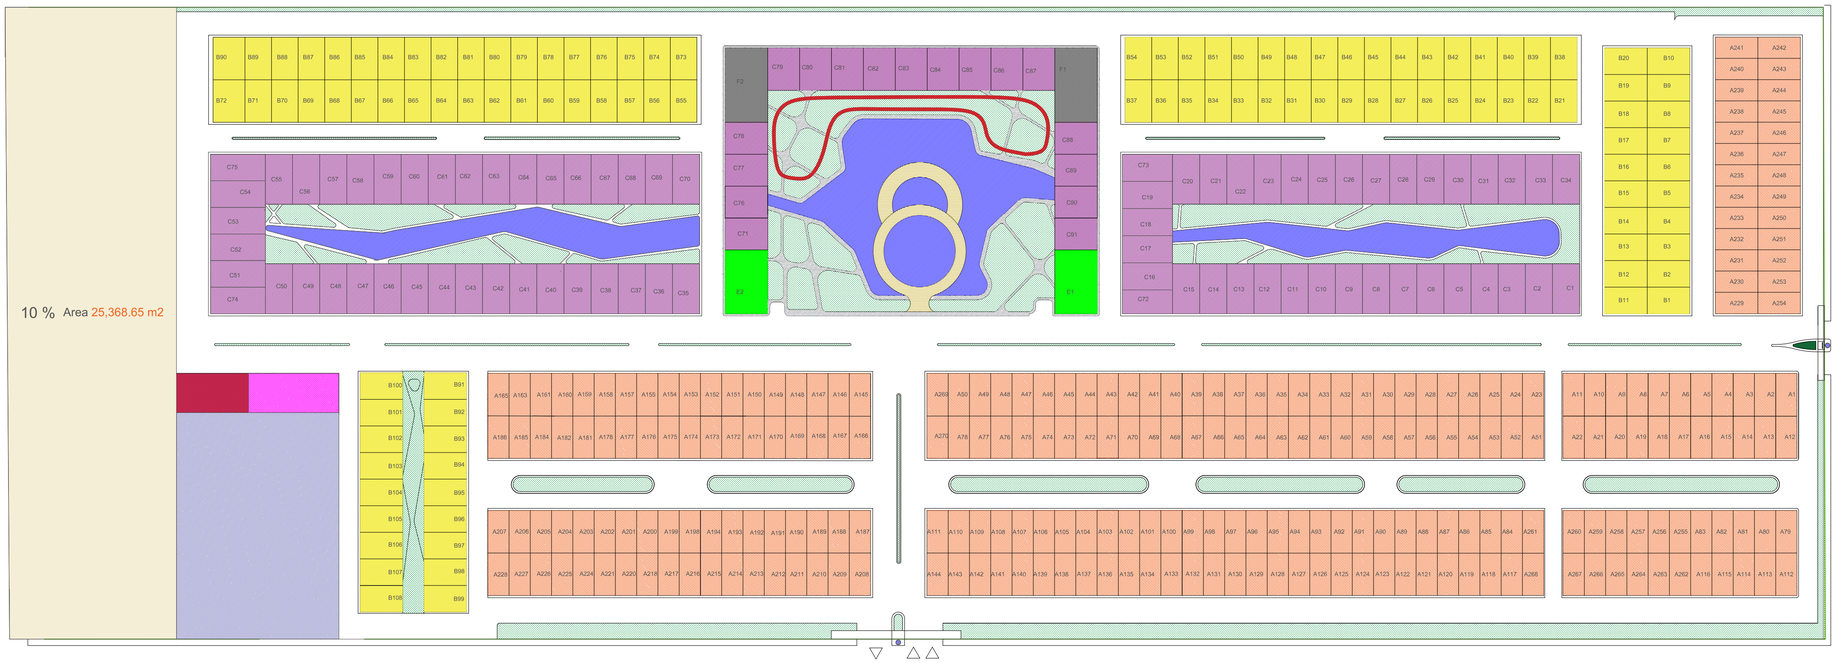


- Villa 700 m2 = 2
- Villa 600 m2 = 2
- Villa 400 m2 = 4
- Villa 300 m2 = 75
- Villa 250 m2 = 108
- Villa 200 m2 = 258

The total number 449

- commercial area =1524m^2
- mosque =720m^2
- eductional complex =9350m^2
- green area
- water area

CLIENT	INFORMATION	NOTES		SHEET NAME
EAQARIA COMPANY	Plot Area 251,435 m2		ARCH.	SITE PLAN
PROJECT NAME	Building Area		CIVIL.	SCALE 1/2500 / DATE 2023/06/13
DAMAC COMPLEX	Coverage Area		MECH.	
	Number of Floors		ELEC.	PROJECT NO. D02 / REVISION R22
	Plot Number		Drawing	01
	Approved By		Render.	