(Revision :16)
2024/7/22

AL-SADEGH
RESIDENTIAL COMPLEX

JAMAL AL-BISSAT
GENERAL CONTRACTING COMPANY

ARCHITECTUR


# TYPE2: 200M$^2$- 2 FLOOR

*REDESIGNE BY: NOAVARAN PAYDAR IKAD*
*ARCHITECTUR : MOHSEN GHAEDSHARF*

Email: N.P.Ikad@Gmail.com
Insta : N.P.Ikad
Tell: 0098 917 996 2205

(Revision :16)

2024/7/22

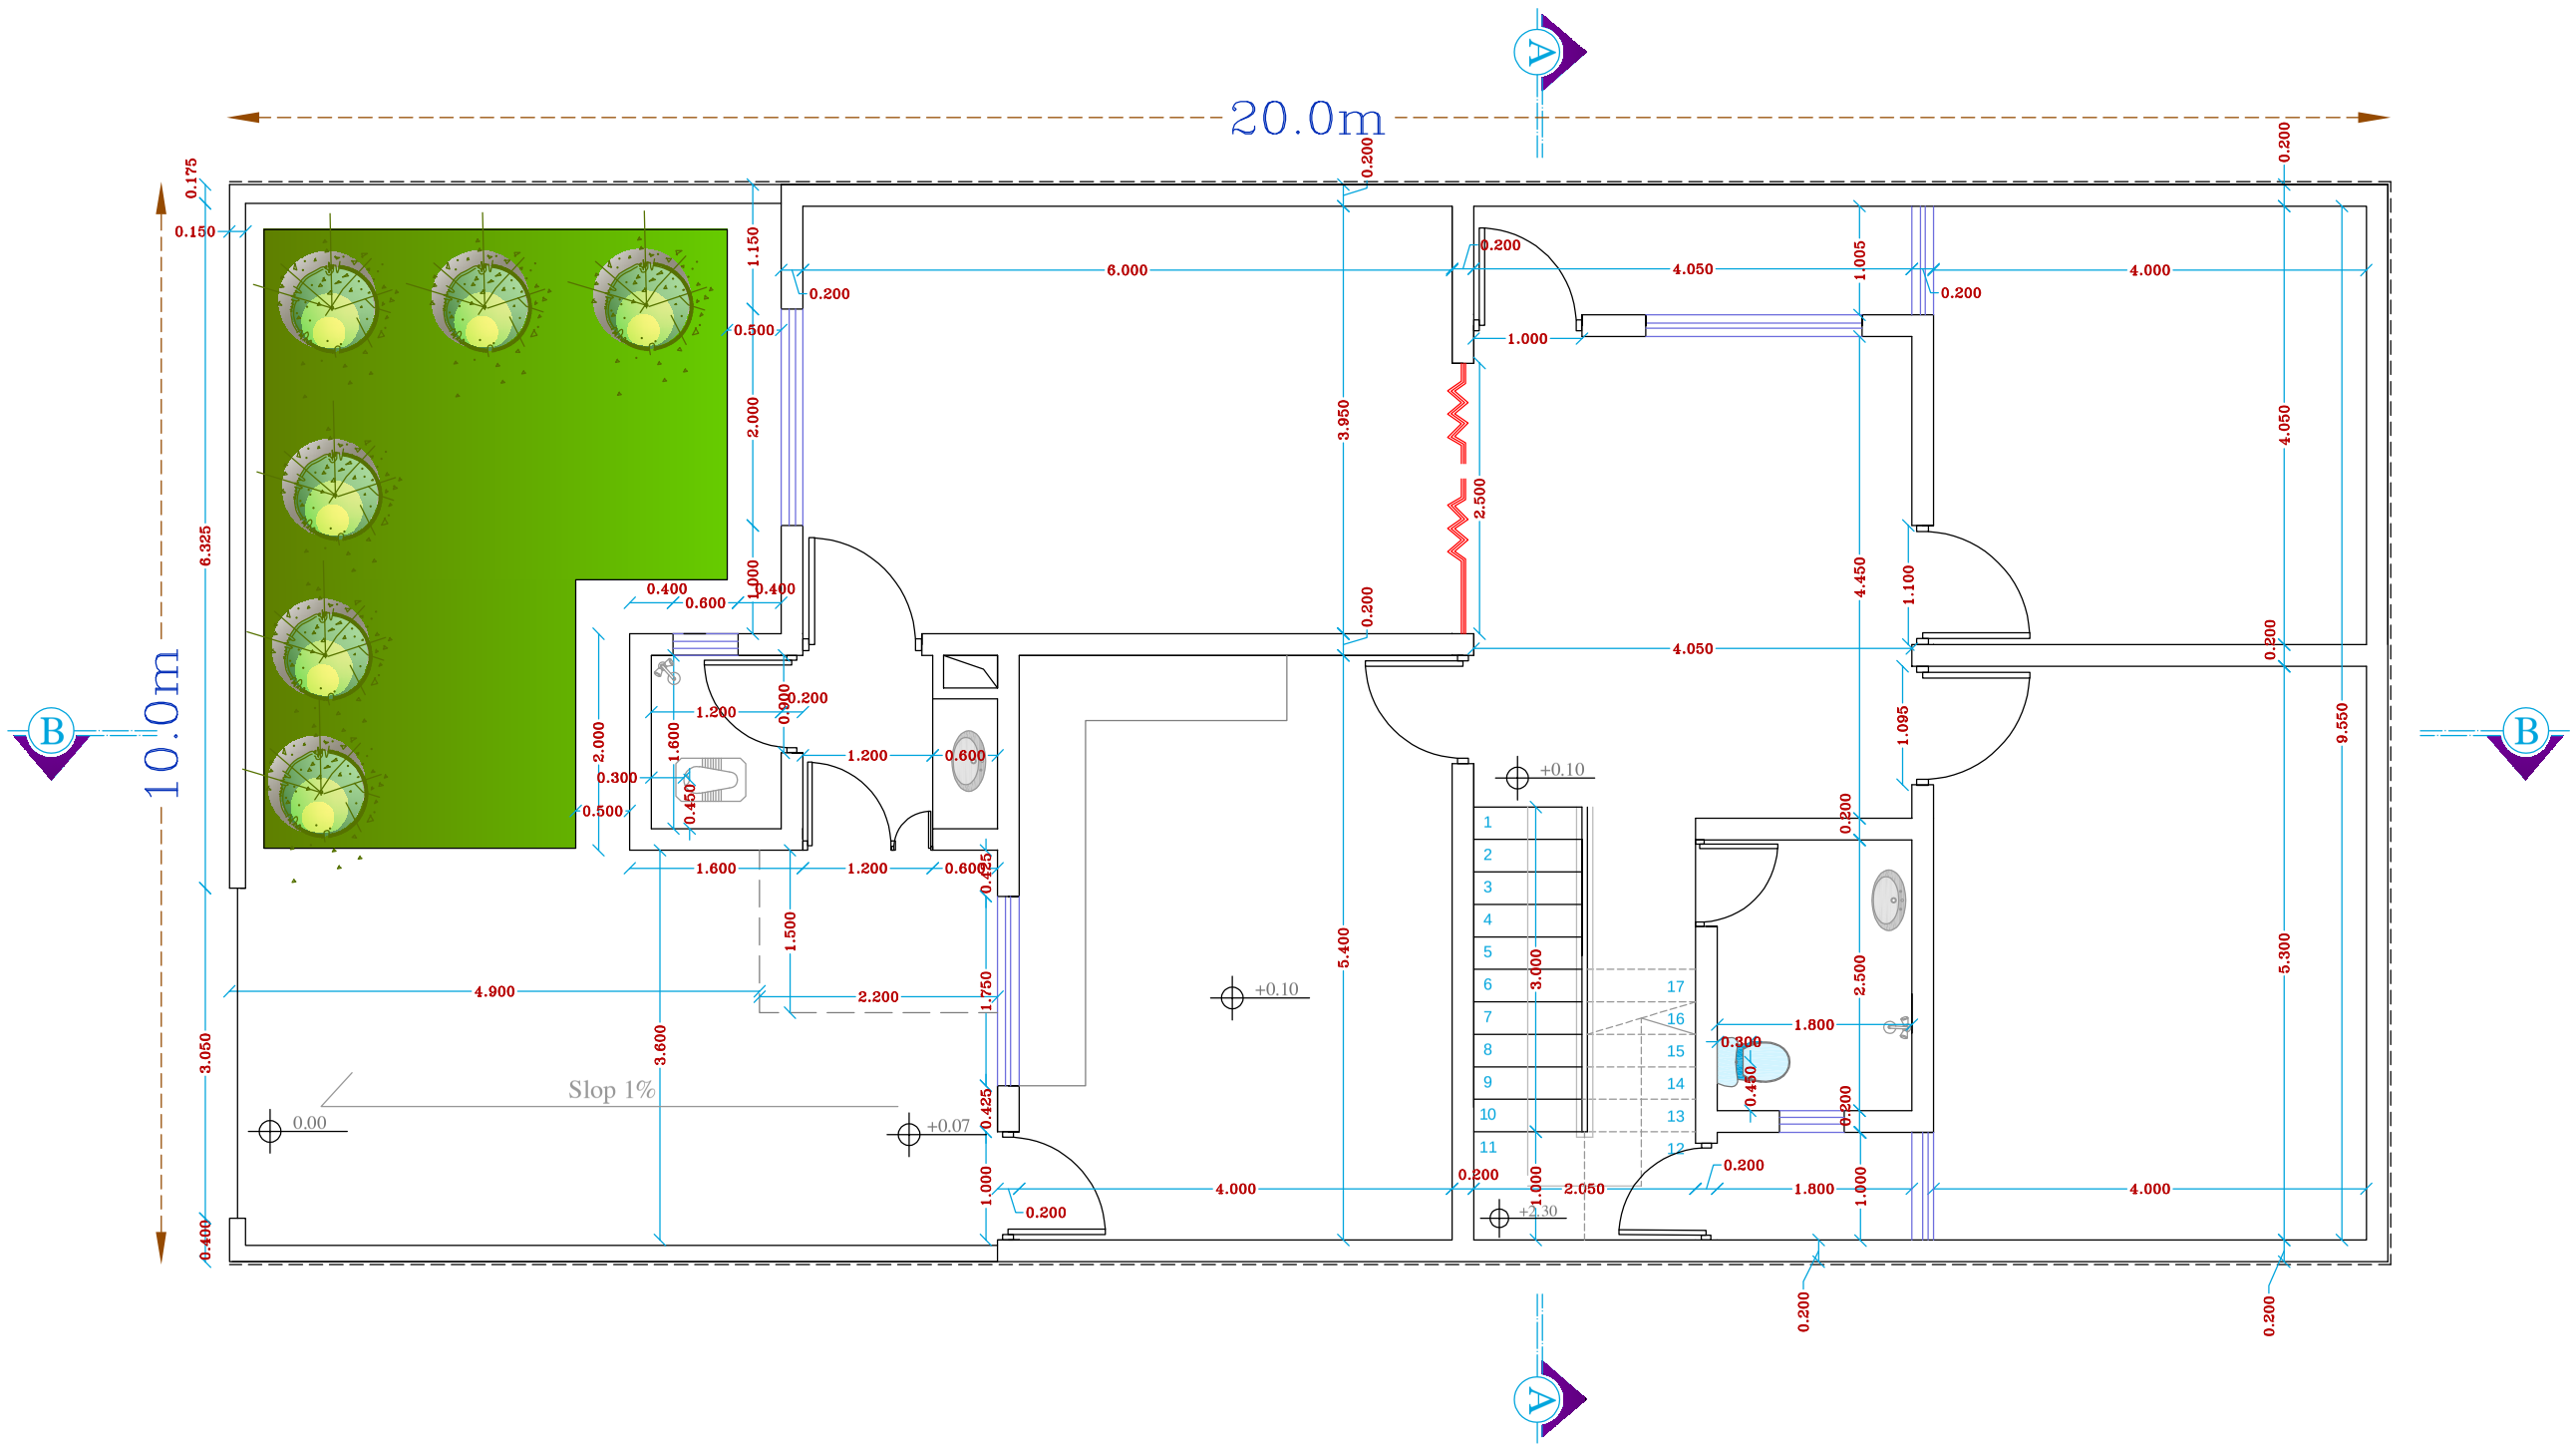


# 1St Floor Dimensional Plan



Email: N.P.Ikad@Gmail.com
Insta : N.P.Ikad
Tell: 0098 917 996 2205


PROJECT TITLE: RESIDENTIAL COMPLEX AL_SADEGH TYPE-200M²
REDESIGNE BY:MOHSEN GHAEDSHARAF
FIELD : ARCHITECTURAL
DWG.NO: 020317

Revision:14 SC:1/100

(Revision :16)

2024/7/22

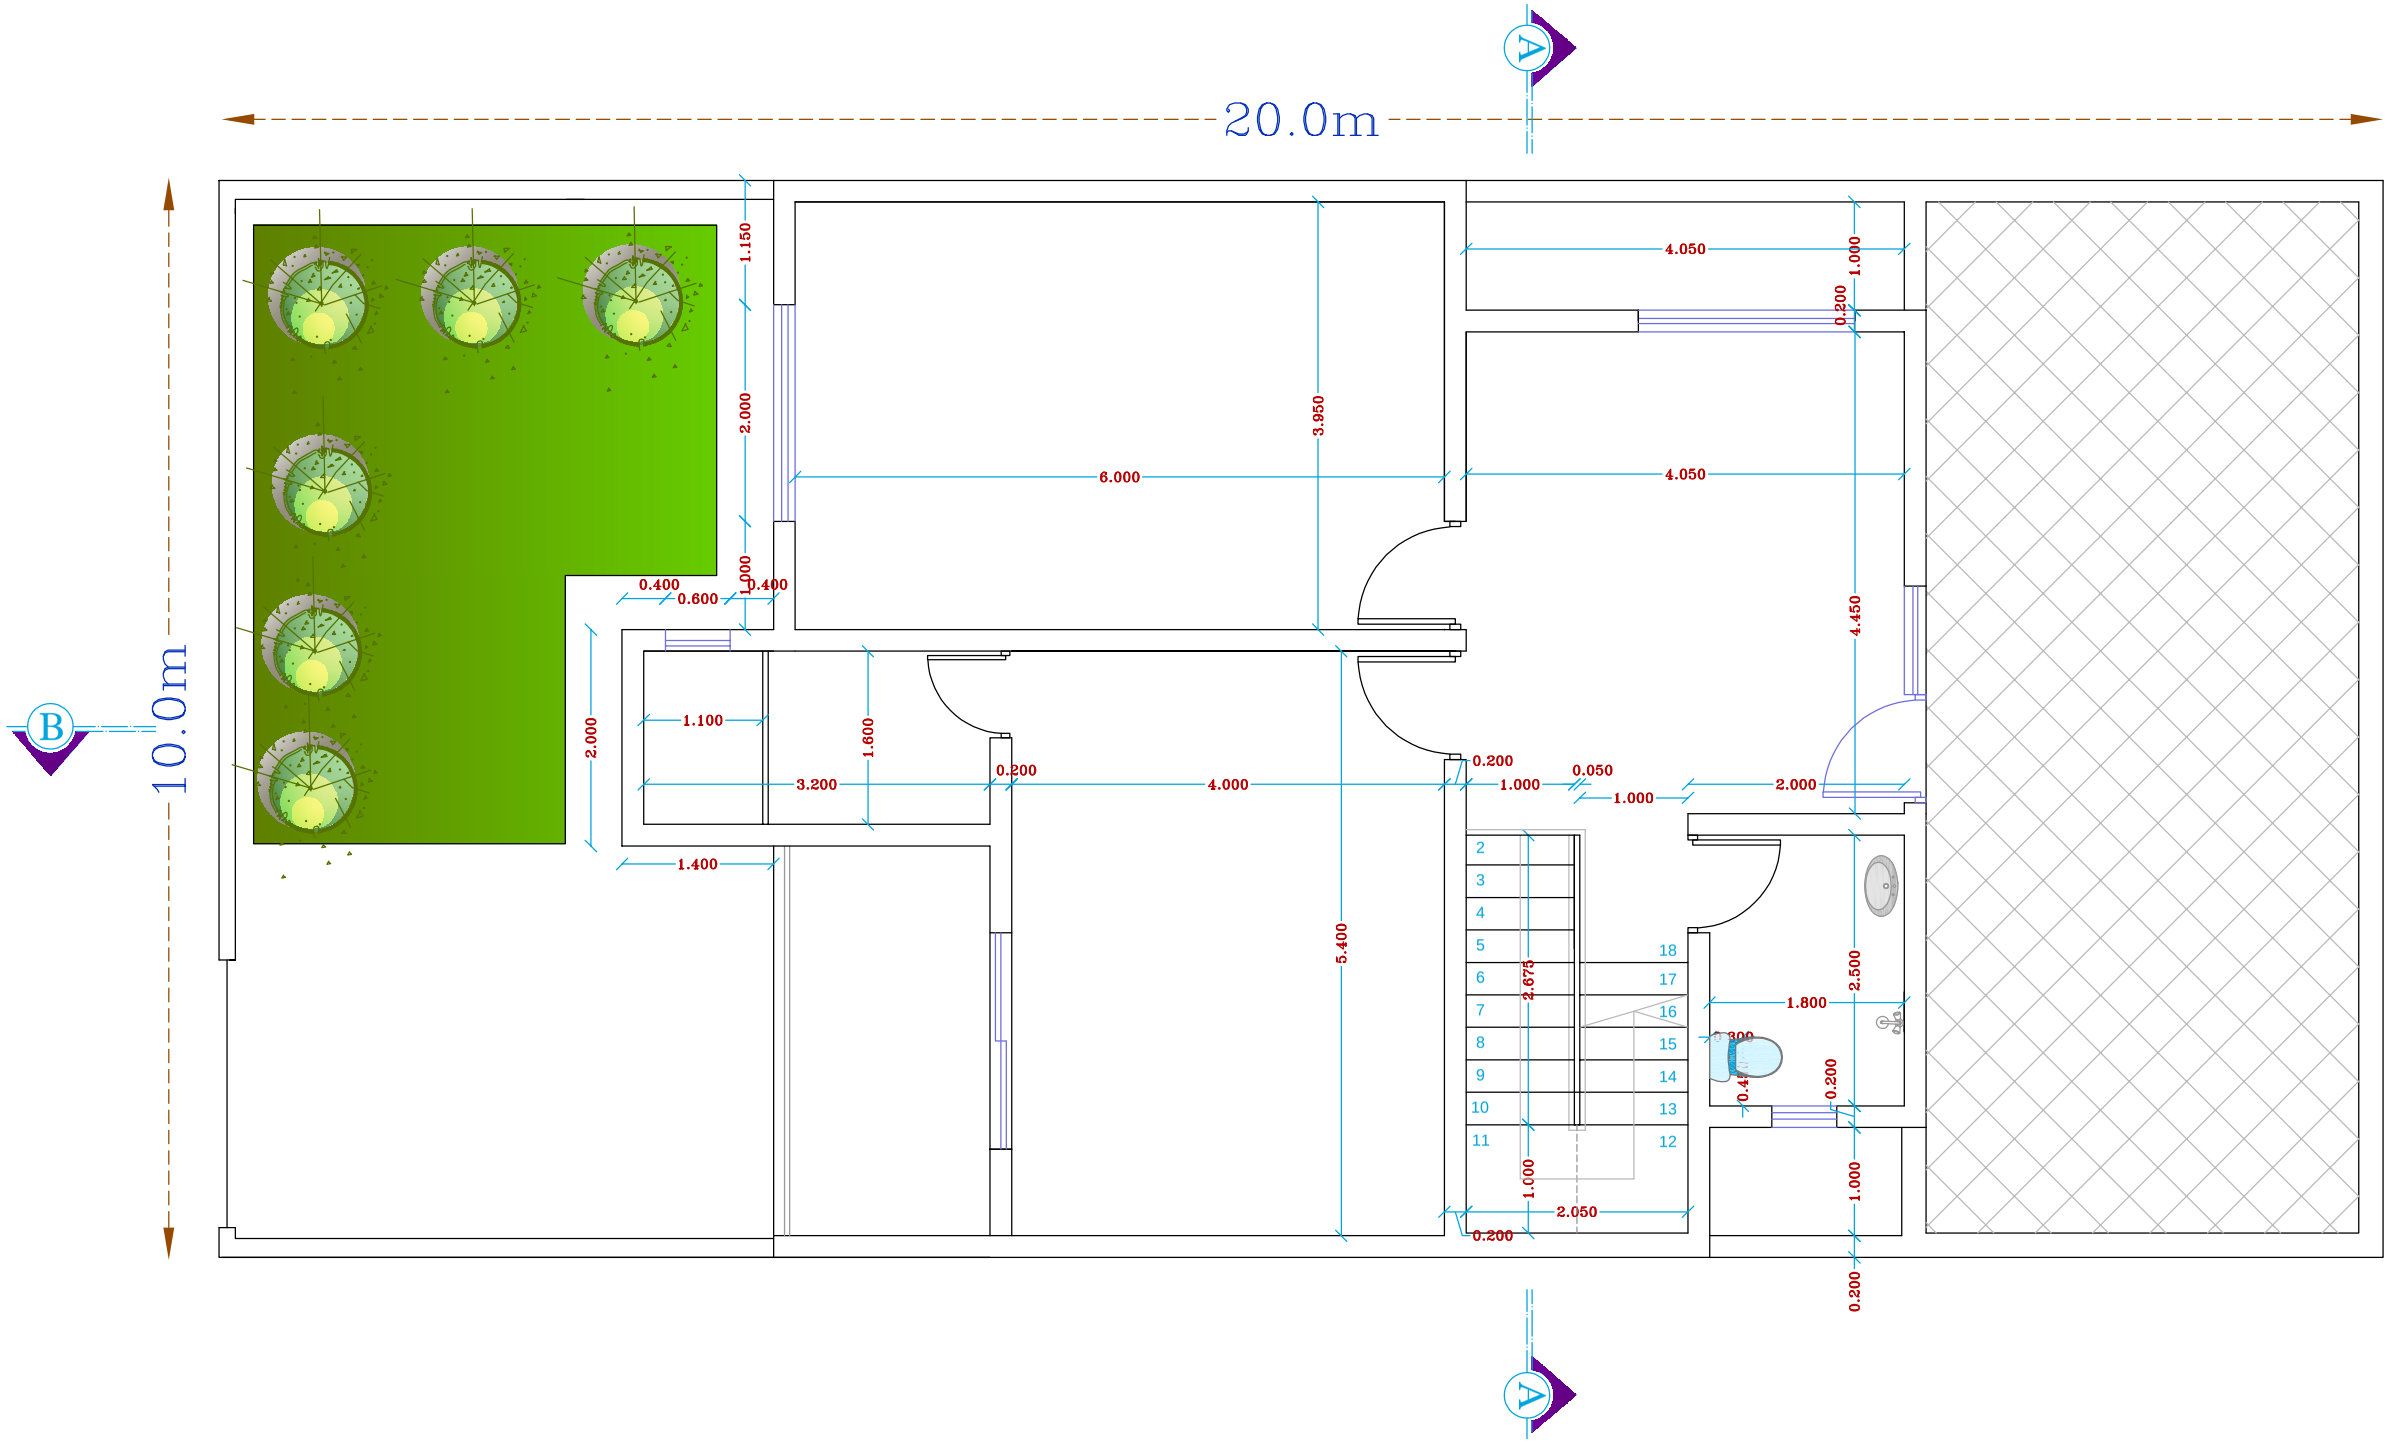


NAJAF INVESTMENT COMMISSION

AL-SADEGH RESIDENTIAL COMPLEX

JAMAL AL-BISSAT GENERAL CONTRACTING COMPANY

Nouvaran Paydar Ikad Architectural & Engineering Co.


# 2nd Floor Dimensional Plan


Email: N.P.Ikad@Gmail.com
Insta : N.P.Ikad
Tell: 0098 917 996 2205


PROJECT TITLE: RESIDENTIAL COMPLEX AL_SADEGH TYPE-200M²
REDESIGNE BY:MOHSEN GHAEDSHARAF
FIELD : ARCHITECTURAL
DWG.NO: 020317

Revision:14 SC:1/100

(Revision :16)
2024/7/22

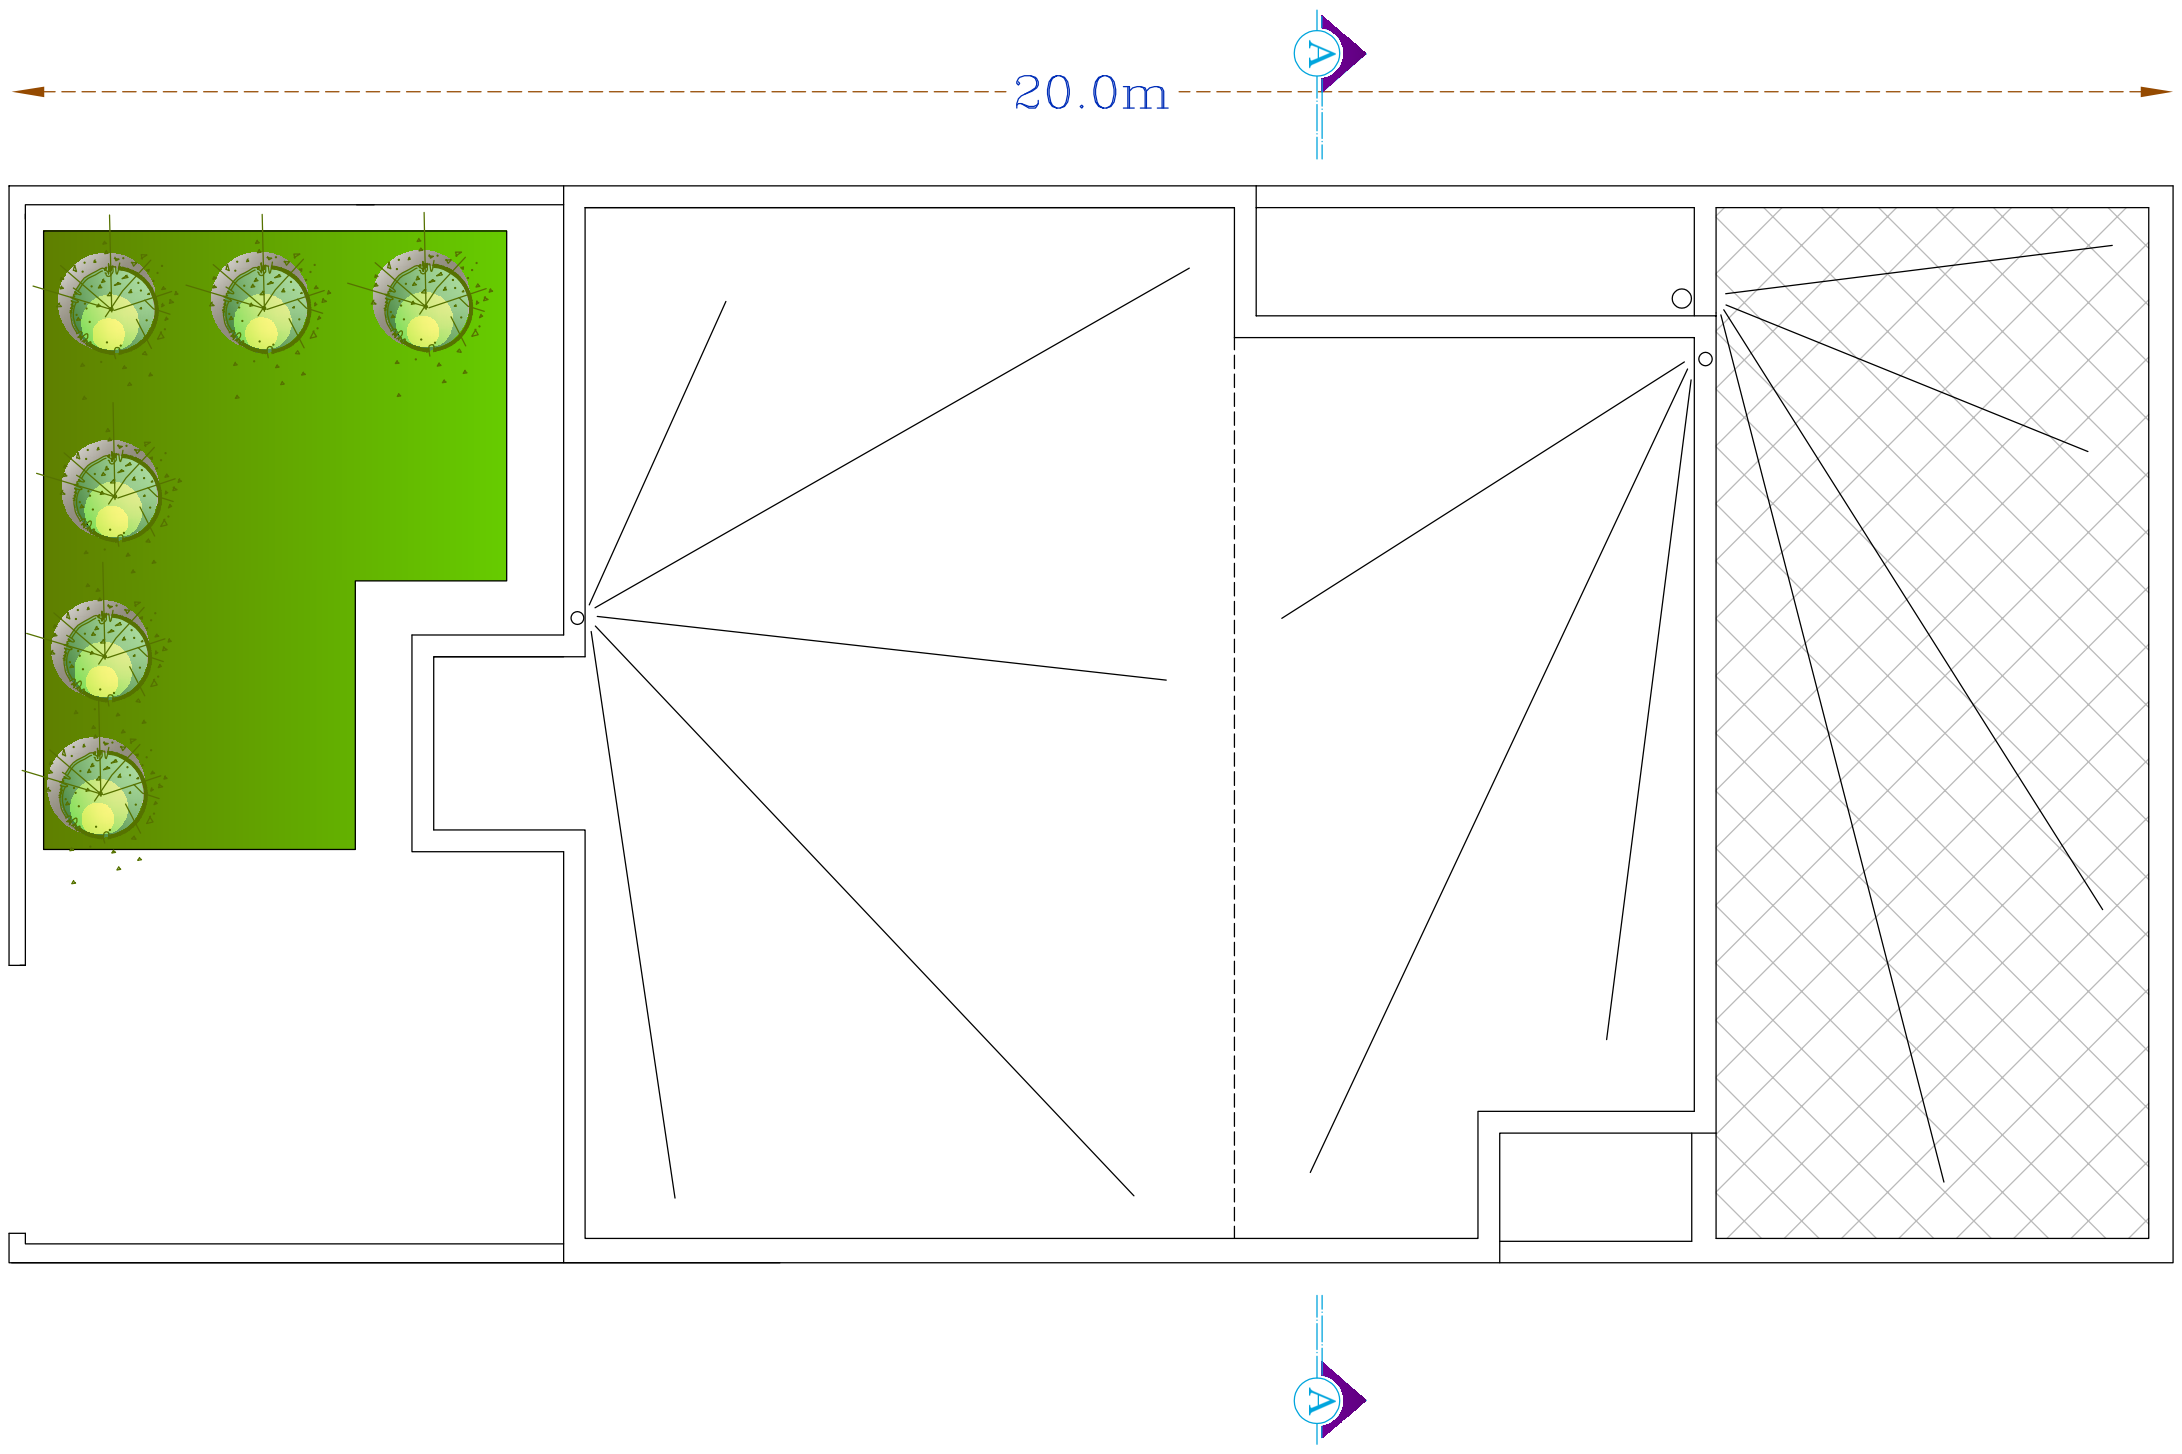


NAJAF INVESTMENT COMMISSION

AL-SADEGH RESIDENTIAL COMPLEX

JAMAL AL-BISSAT GENERAL CONTRACTING COMPANY

Novavaran Paydar Ikad Architectural & Engeineering Co.

# Roof Floor Dimensional Plan


Email: N.P.Ikad@Gmail.com
Insta : N.P.Ikad
Tell: 0098 917 996 2205

PROJECT TITLE: RESIDENTIAL COMPLEX AL_SADEGH TYPE-200M²
REDESIGNE BY:MOHSEN GHAEDSHARAF
FIELD : ARCHITECTURAL
DWG.NO: 020317

N
SC:1/100
Revision:14

(Revision :16)

2024/7/22

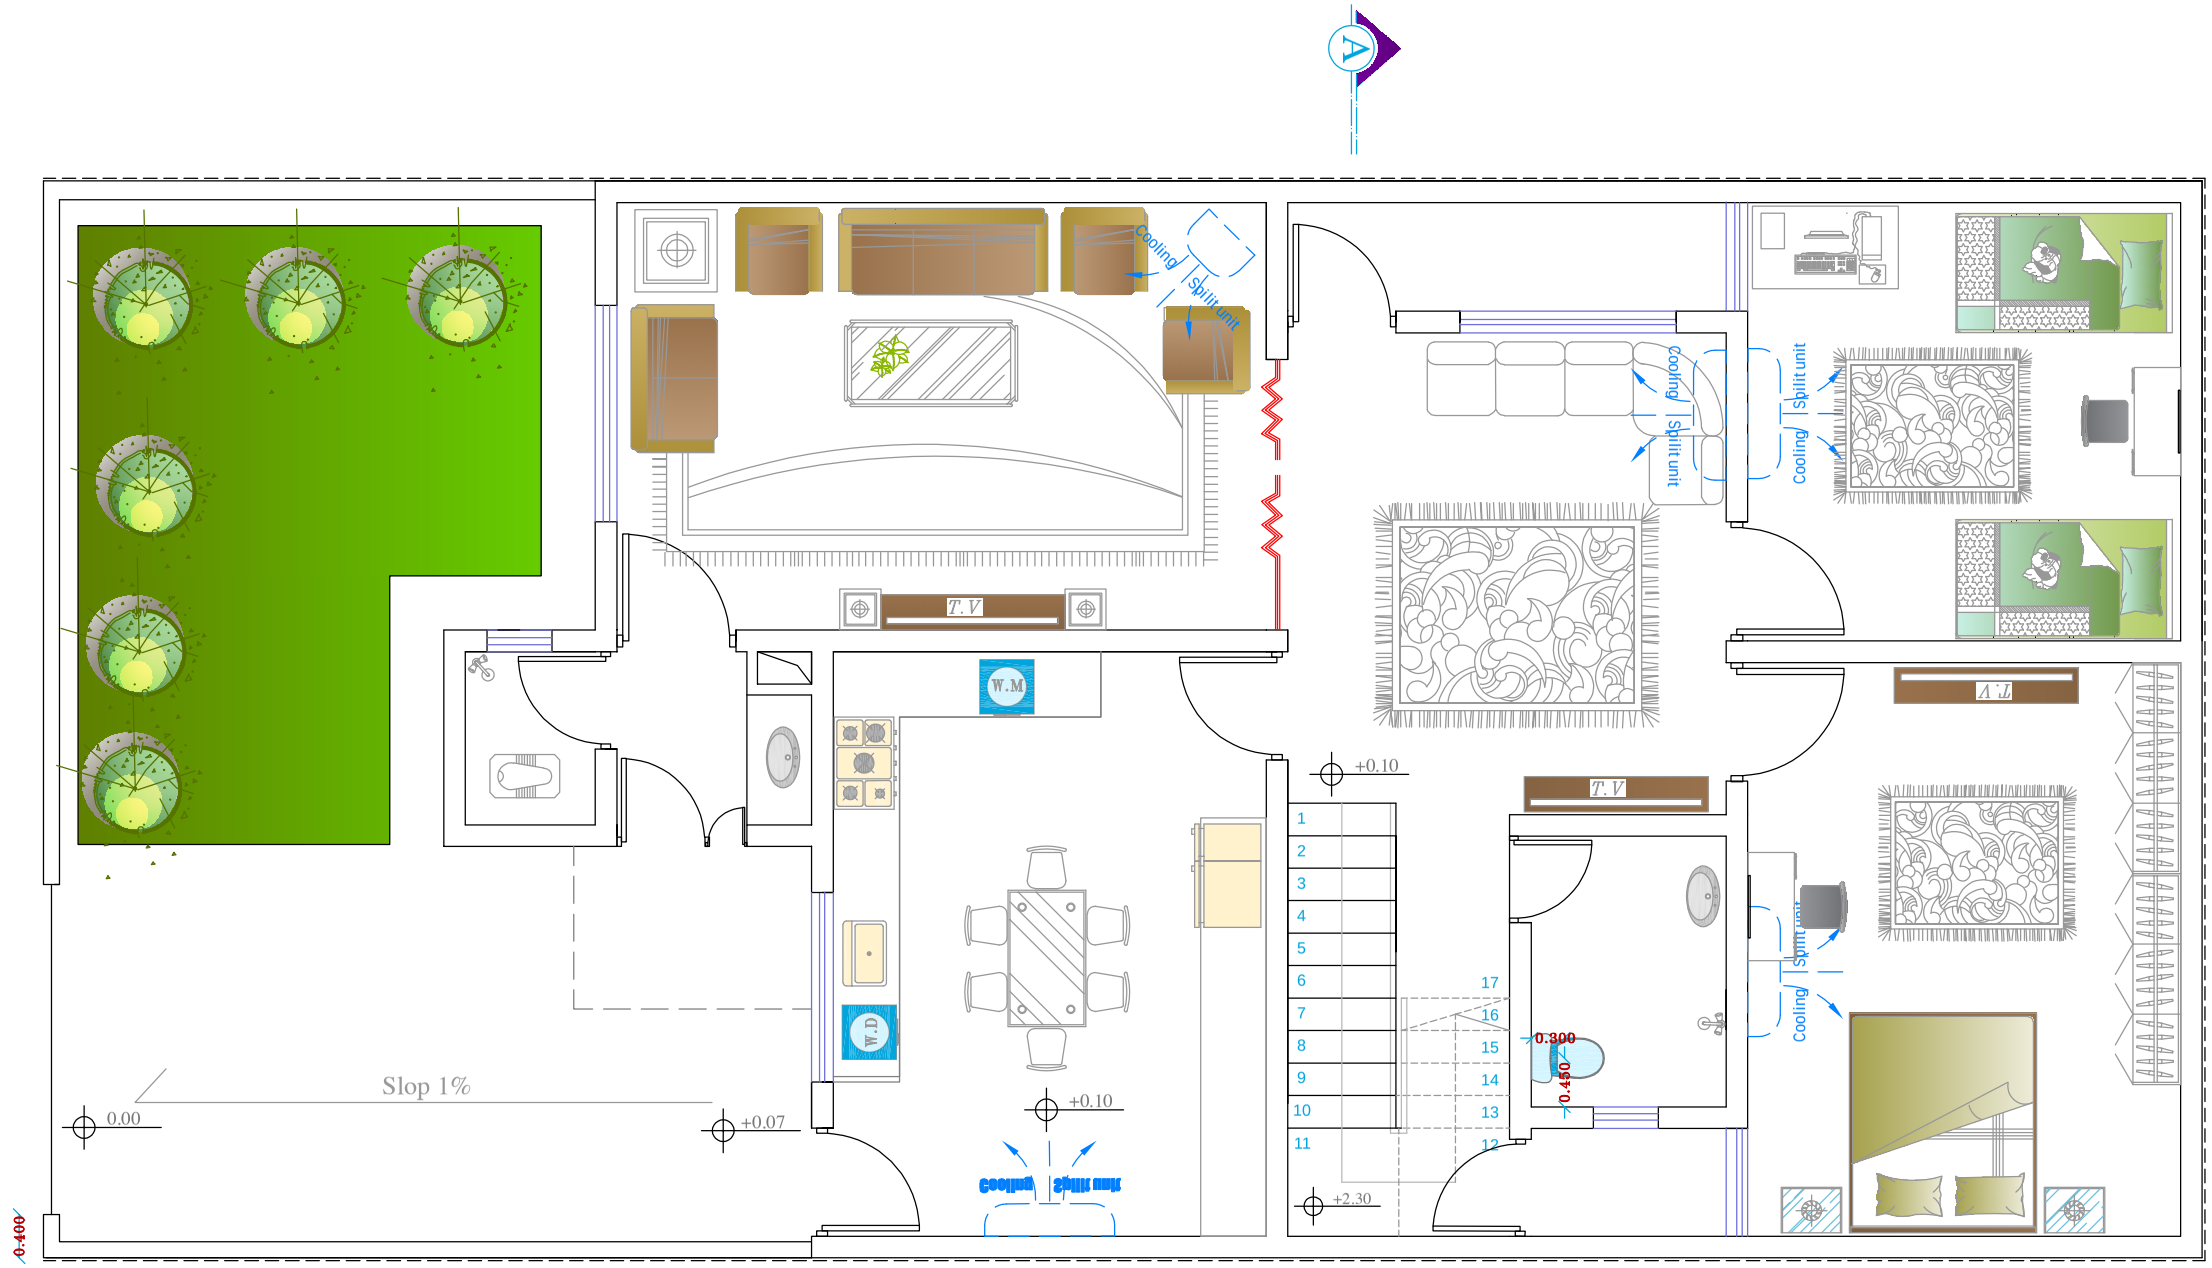


# 1St Floor Dimensional Plan


Email: N.P.Ikad@Gmail.com
Insta : N.P.Ikad
Tell: 0098 917 996 2205



PROJECT TITLE: RESIDENTIAL COMPLEX AL_SADEGH TYPE-200M²
REDESIGNE BY:MOHSEN GHAEDSHARAF
FIELD : ARCHITECTURAL
DWG.NO: 020317

Revision:14 SC:1/100

NAJAF INVESTMENT COMMISSION
AL-SADEGH RESIDENTIAL COMPLEX
JAMAL AL-BISSAT GENERAL CONTRACTING COMPANY
Novavaran Paydar Ikad Architectural & Engineering Co.

(Revision :16)

2024/7/22

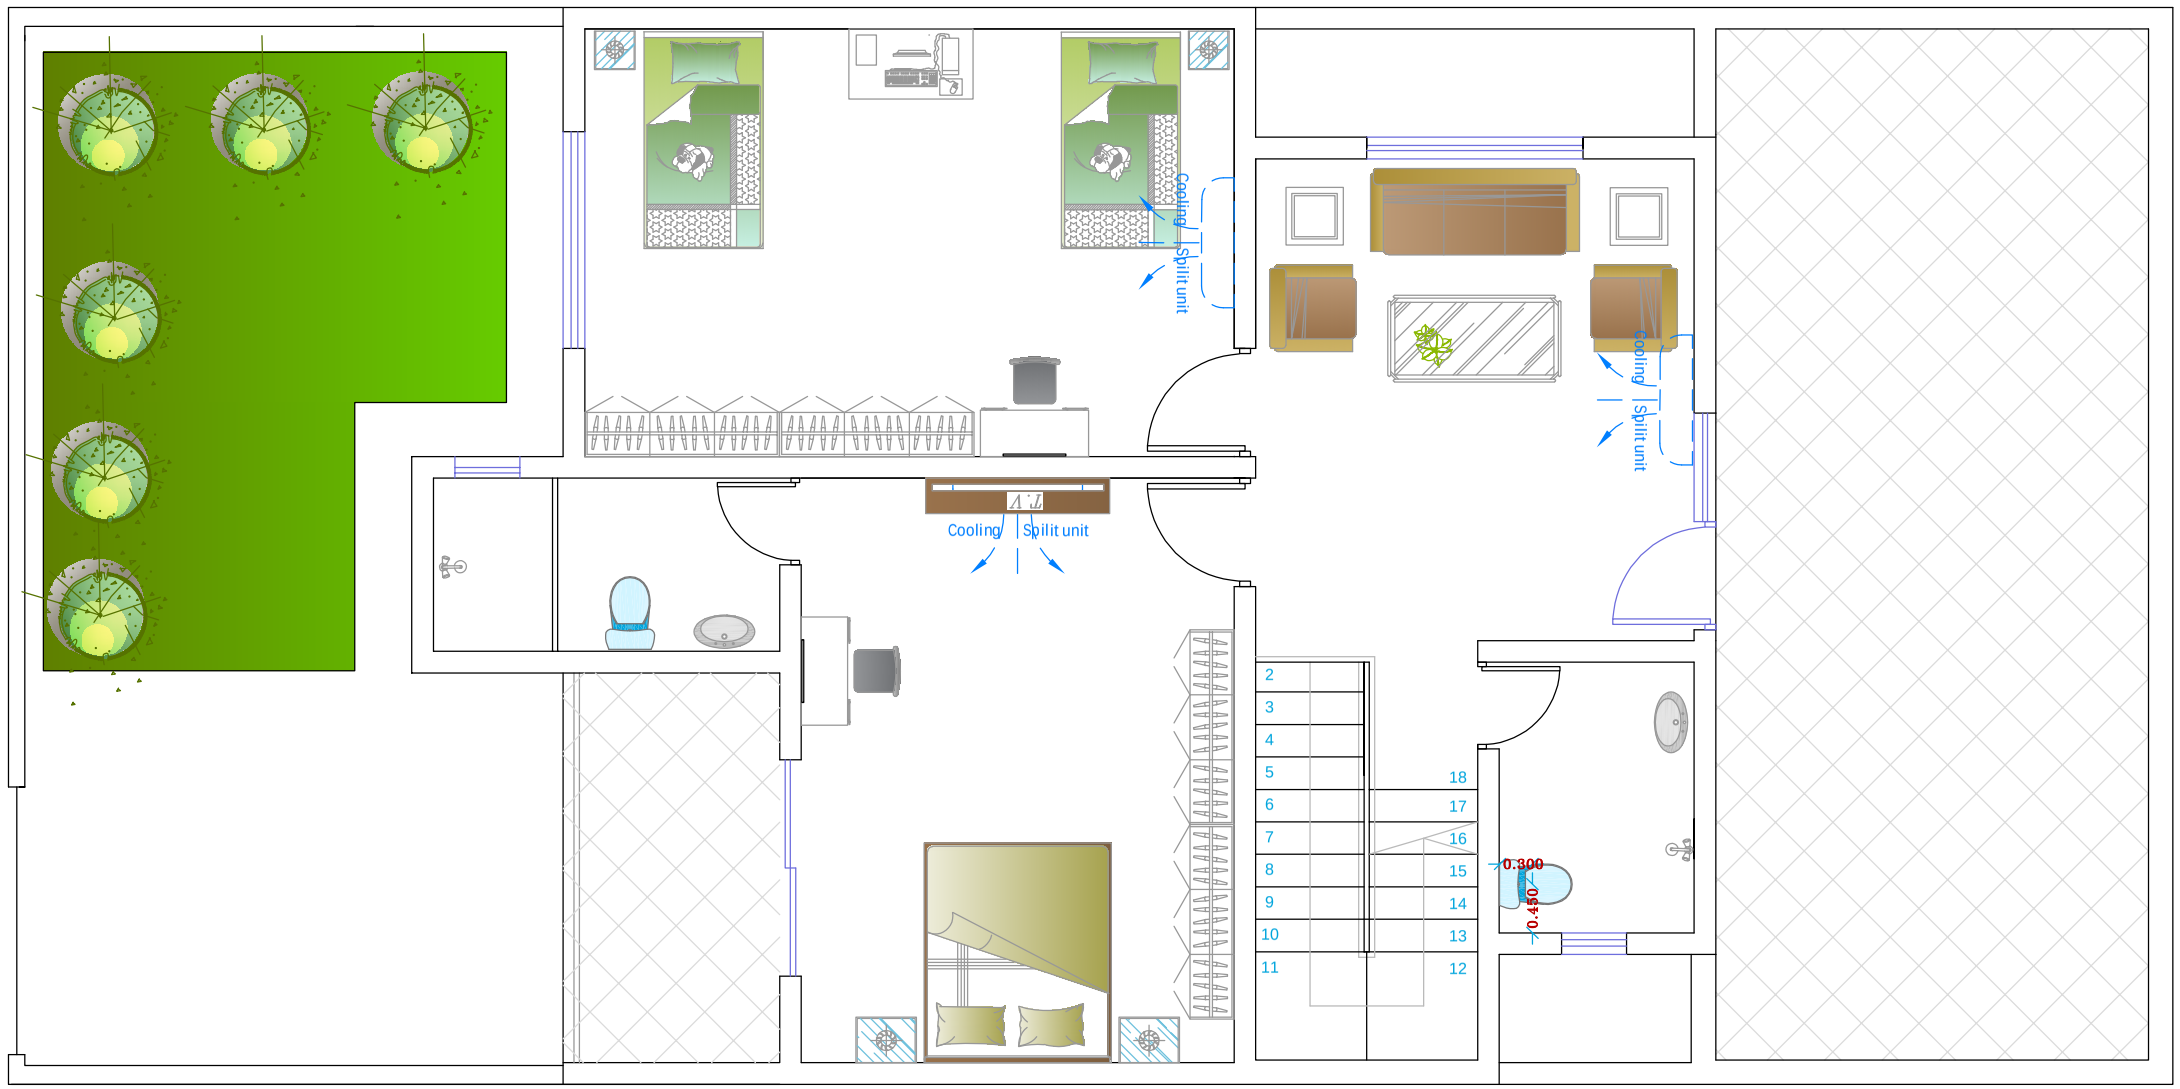


NAJAF INVESTMENT COMMISSION

AL-SADEGH RESIDENTIAL COMPLEX

JAMAL AL-BISSAT GENERAL CONTRACTING COMPANY

Noavaran Paydar Ikad Architectural & Engineering Co.

# 2nd Floor Dimensional Plan



Email: N.P.Ikad@Gmail.com
Insta : N.P.Ikad
Tell: 0098 917 996 2205


PROJECT TITLE: RESIDENTIAL COMPLEX AL_SADEGH TYPE–200M²
REDESIGNE BY:MOHSEN GHAEDSHARAF
FIELD : ARCHITECTURAL
DWG.NO: 020317

N

Revision:14 SC:1/100

(Revision :16)
2024/7/22

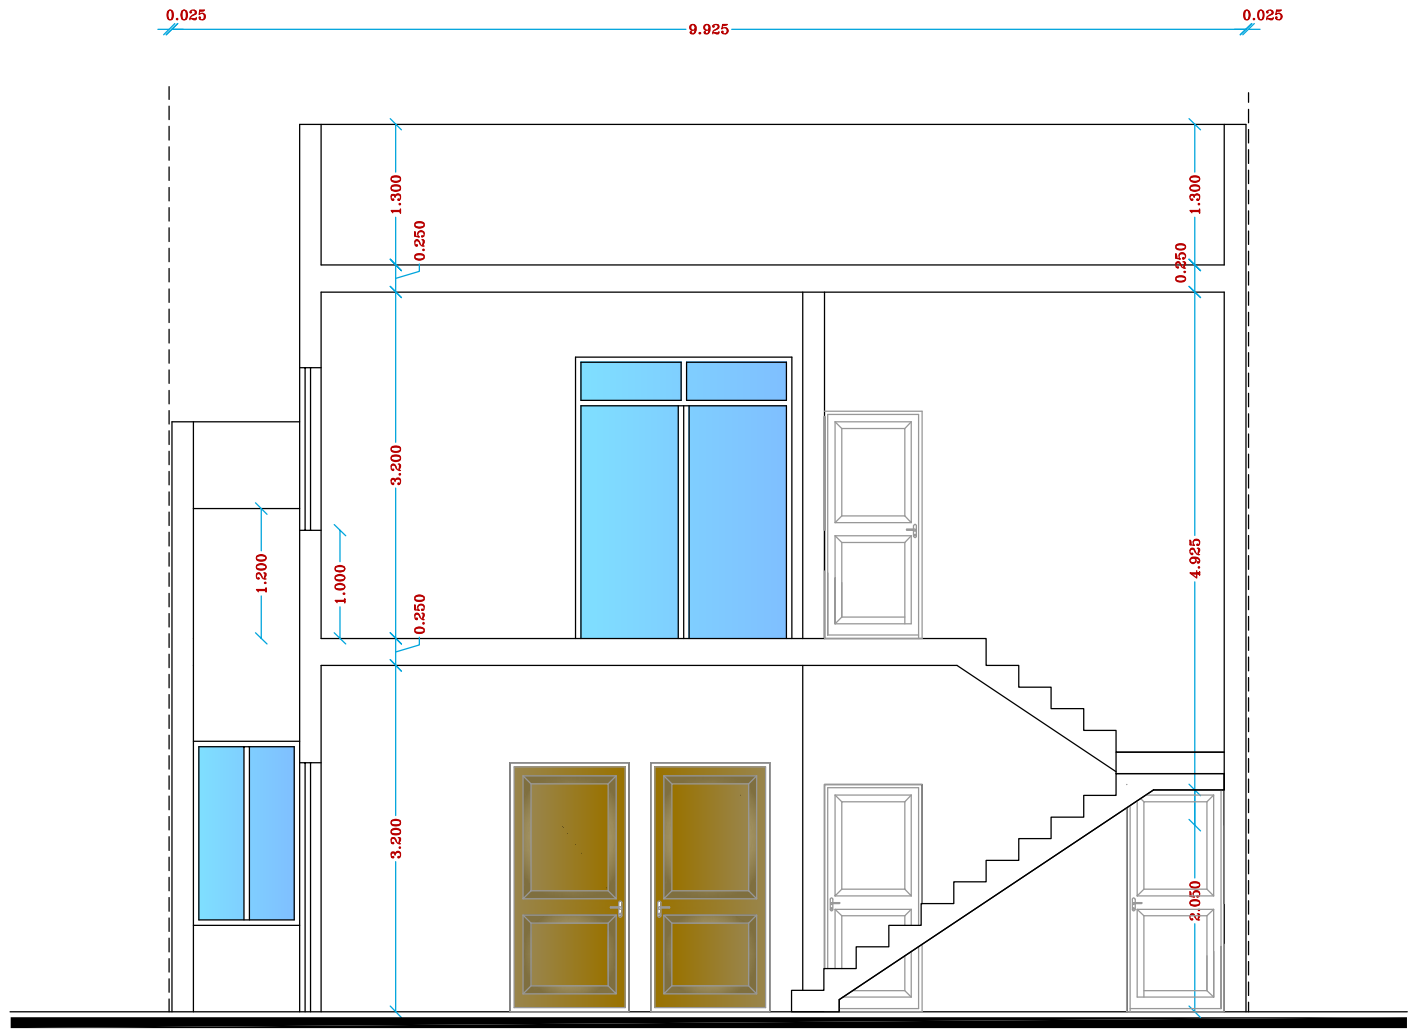


# SECTION A - A

NAJAF INVESTMENT COMMISSION

AL-SADEGH RESIDENTIAL COMPLEX

JAMAL AL-BISSAT GENERAL CONTRACTING COMPANY

Novavaran Paydar Ikad Architectural & Engineering Co.


Email: N.P.Ikad@Gmail.com
Insta : N.P.Ikad
Tell: 0098 917 996 2205

PROJECT TITLE: RESIDENTIAL COMPLEX AL_SADEGH TYPE-200M²
REDESIGNE BY:MOHSEN GHAEDSHARAF
FIELD : ARCHITECTURAL
DWG.NO: 020317

Revision:14 SC:1/100

(Revision :16)

2024/7/22

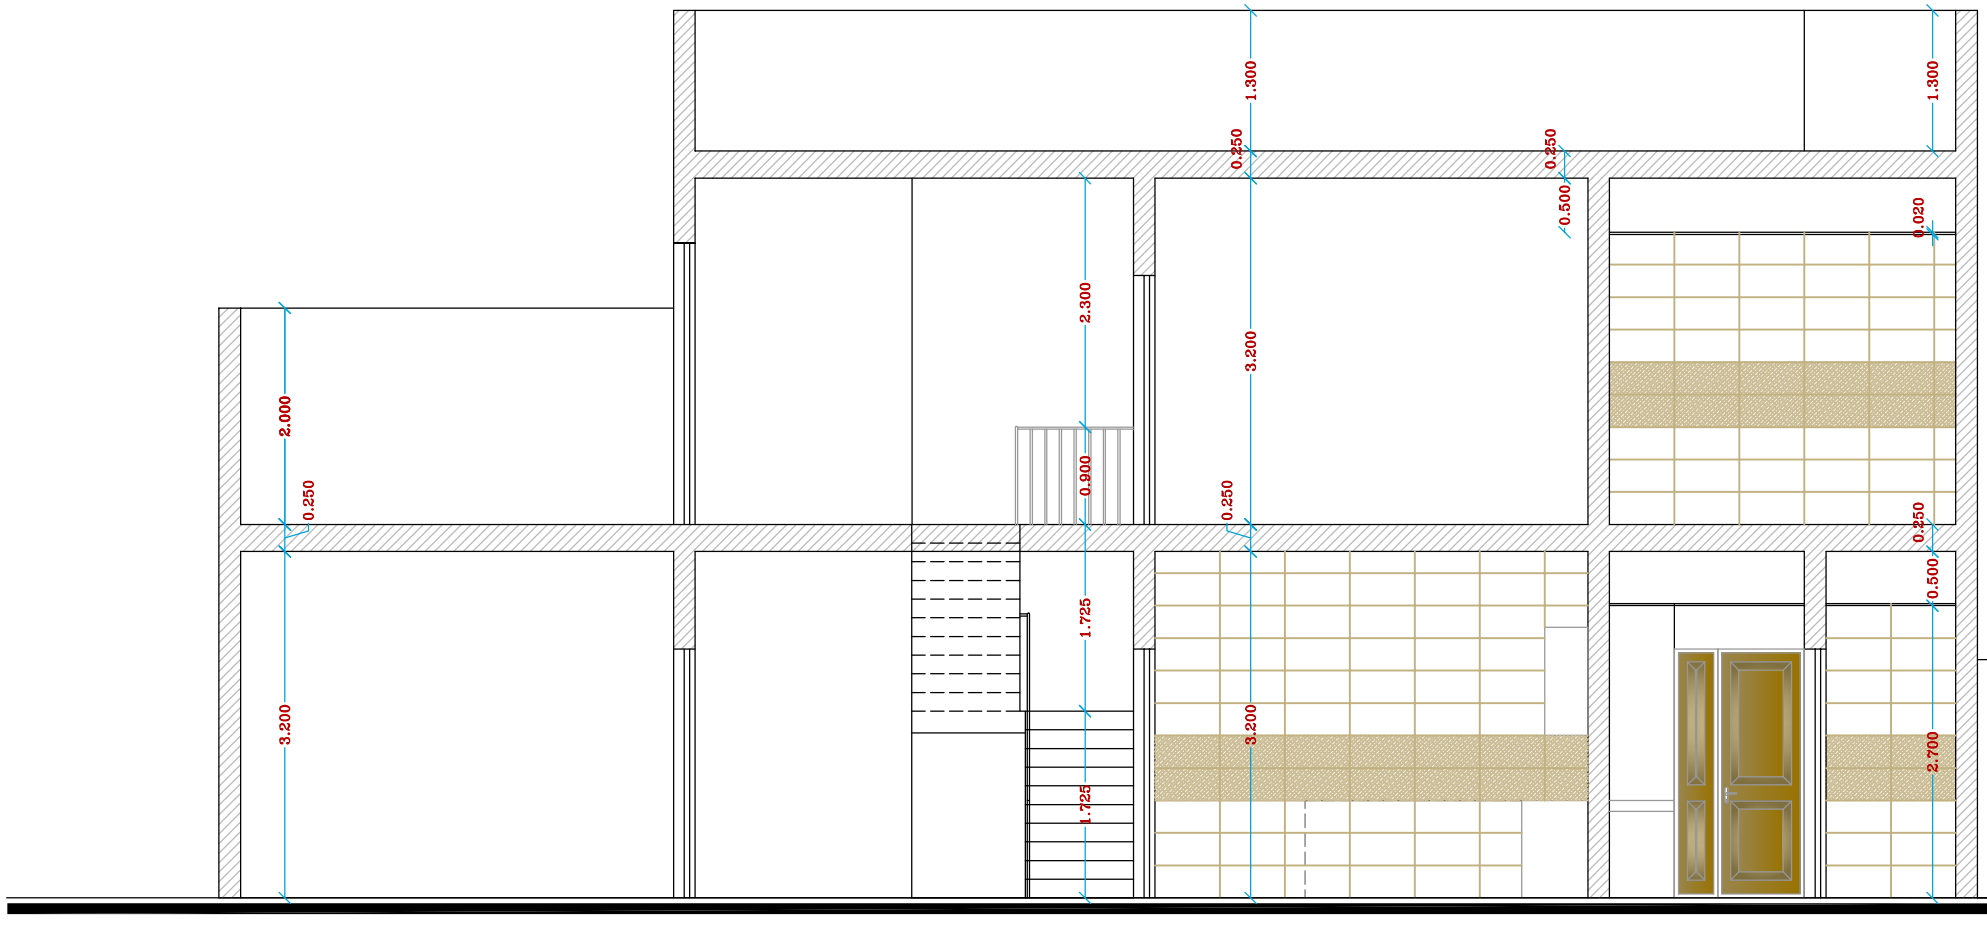


NAJAF INVESTMENT COMMISSION

AL-SADEGH RESIDENTIAL COMPLEX

JAMAL AL-BISSAT GENERAL CONTRACTING COMPANY

Nouvaran Paydar Ikad Architectural & Engeineering Co.

# SECTION B - B

Email: N.P.Ikad@Gmail.com
Insta : N.P.Ikad
Tell: 0098 917 996 2205

PROJECT TITLE: RESIDENTIAL COMPLEX AL_SADEGH TYPE–200M²
REDESIGNE BY:MOHSEN GHAEDSHARAF
FIELD : ARCHITECTURAL
DWG.NO: 020317

Revision:14 SC:1/100