(Revision :17)
2024/7/22

AL-SADEGH
RESIDENTIAL COMPLEX

JAMAL AL-BISSAT
GENERAL CONTRACTING COMPANY


TYPE1: 250M² - 1 FLOOR

REDESIGNE BY: NOAVARAN PAYDAR IKAD
ARCHITECTUR : MOHSEN GHAEDSHARF

Email: N.P.Ikad@Gmail.com
Insta : N.P.Ikad
Tell: 0098 917 996 2205

(Revision :17)

2024/7/22

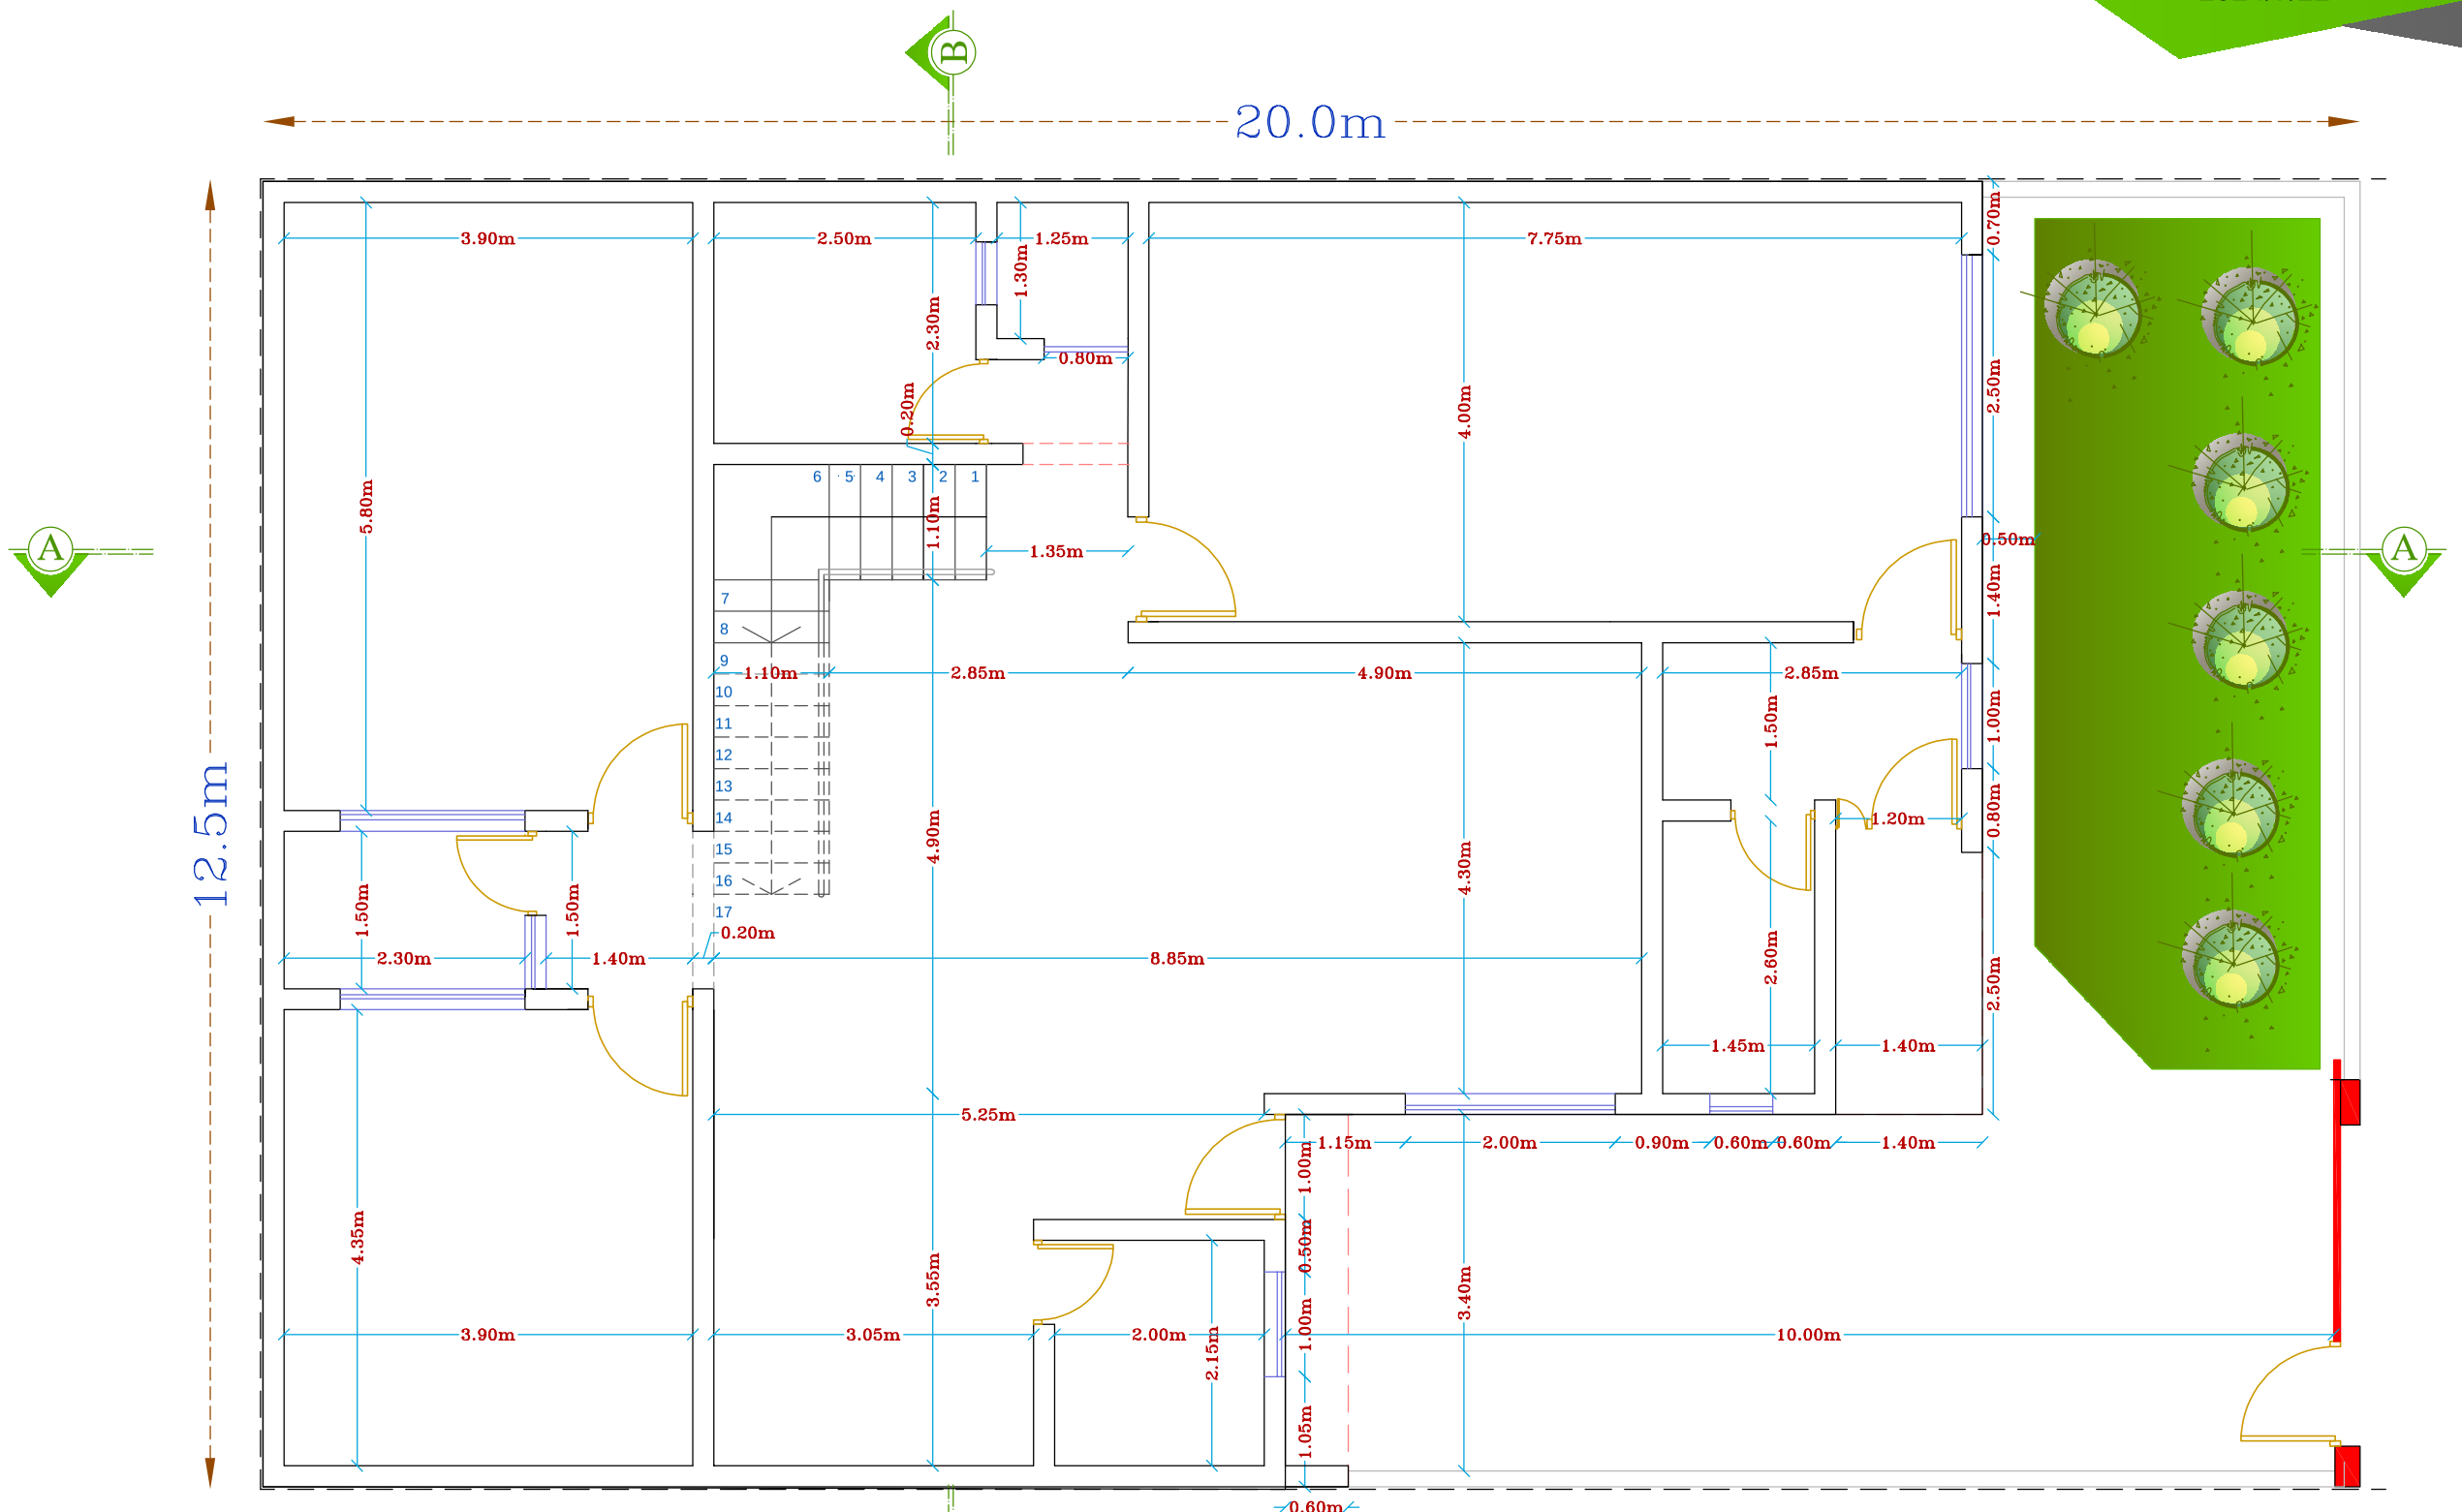

1St Floor Dimensional Plan


Email: N.P.Ikad@Gmail.com
Insta : N.P.Ikad
Tell: 0098 917 996 2205

PROJECT TITLE: RESIDENTIAL COMPLEX AL_SADEGH TYPE–250M²
REDESIGNE BY:MOHSEN GHAEDSHARAF
FIELD : ARCHITECTURAL
DWG.NO: 020317

Revision:17 SC:1/100

NAJAF INVESTMENT COMMISSION
AL-SADEGH RESIDENTIAL COMPLEX
JA MAL AL-BISSAT GENERAL CONTRACTING COMPANY
Noavaran Paydar Ikad Architectural & Engeneering Co.

(Revision :17)
2024/7/22

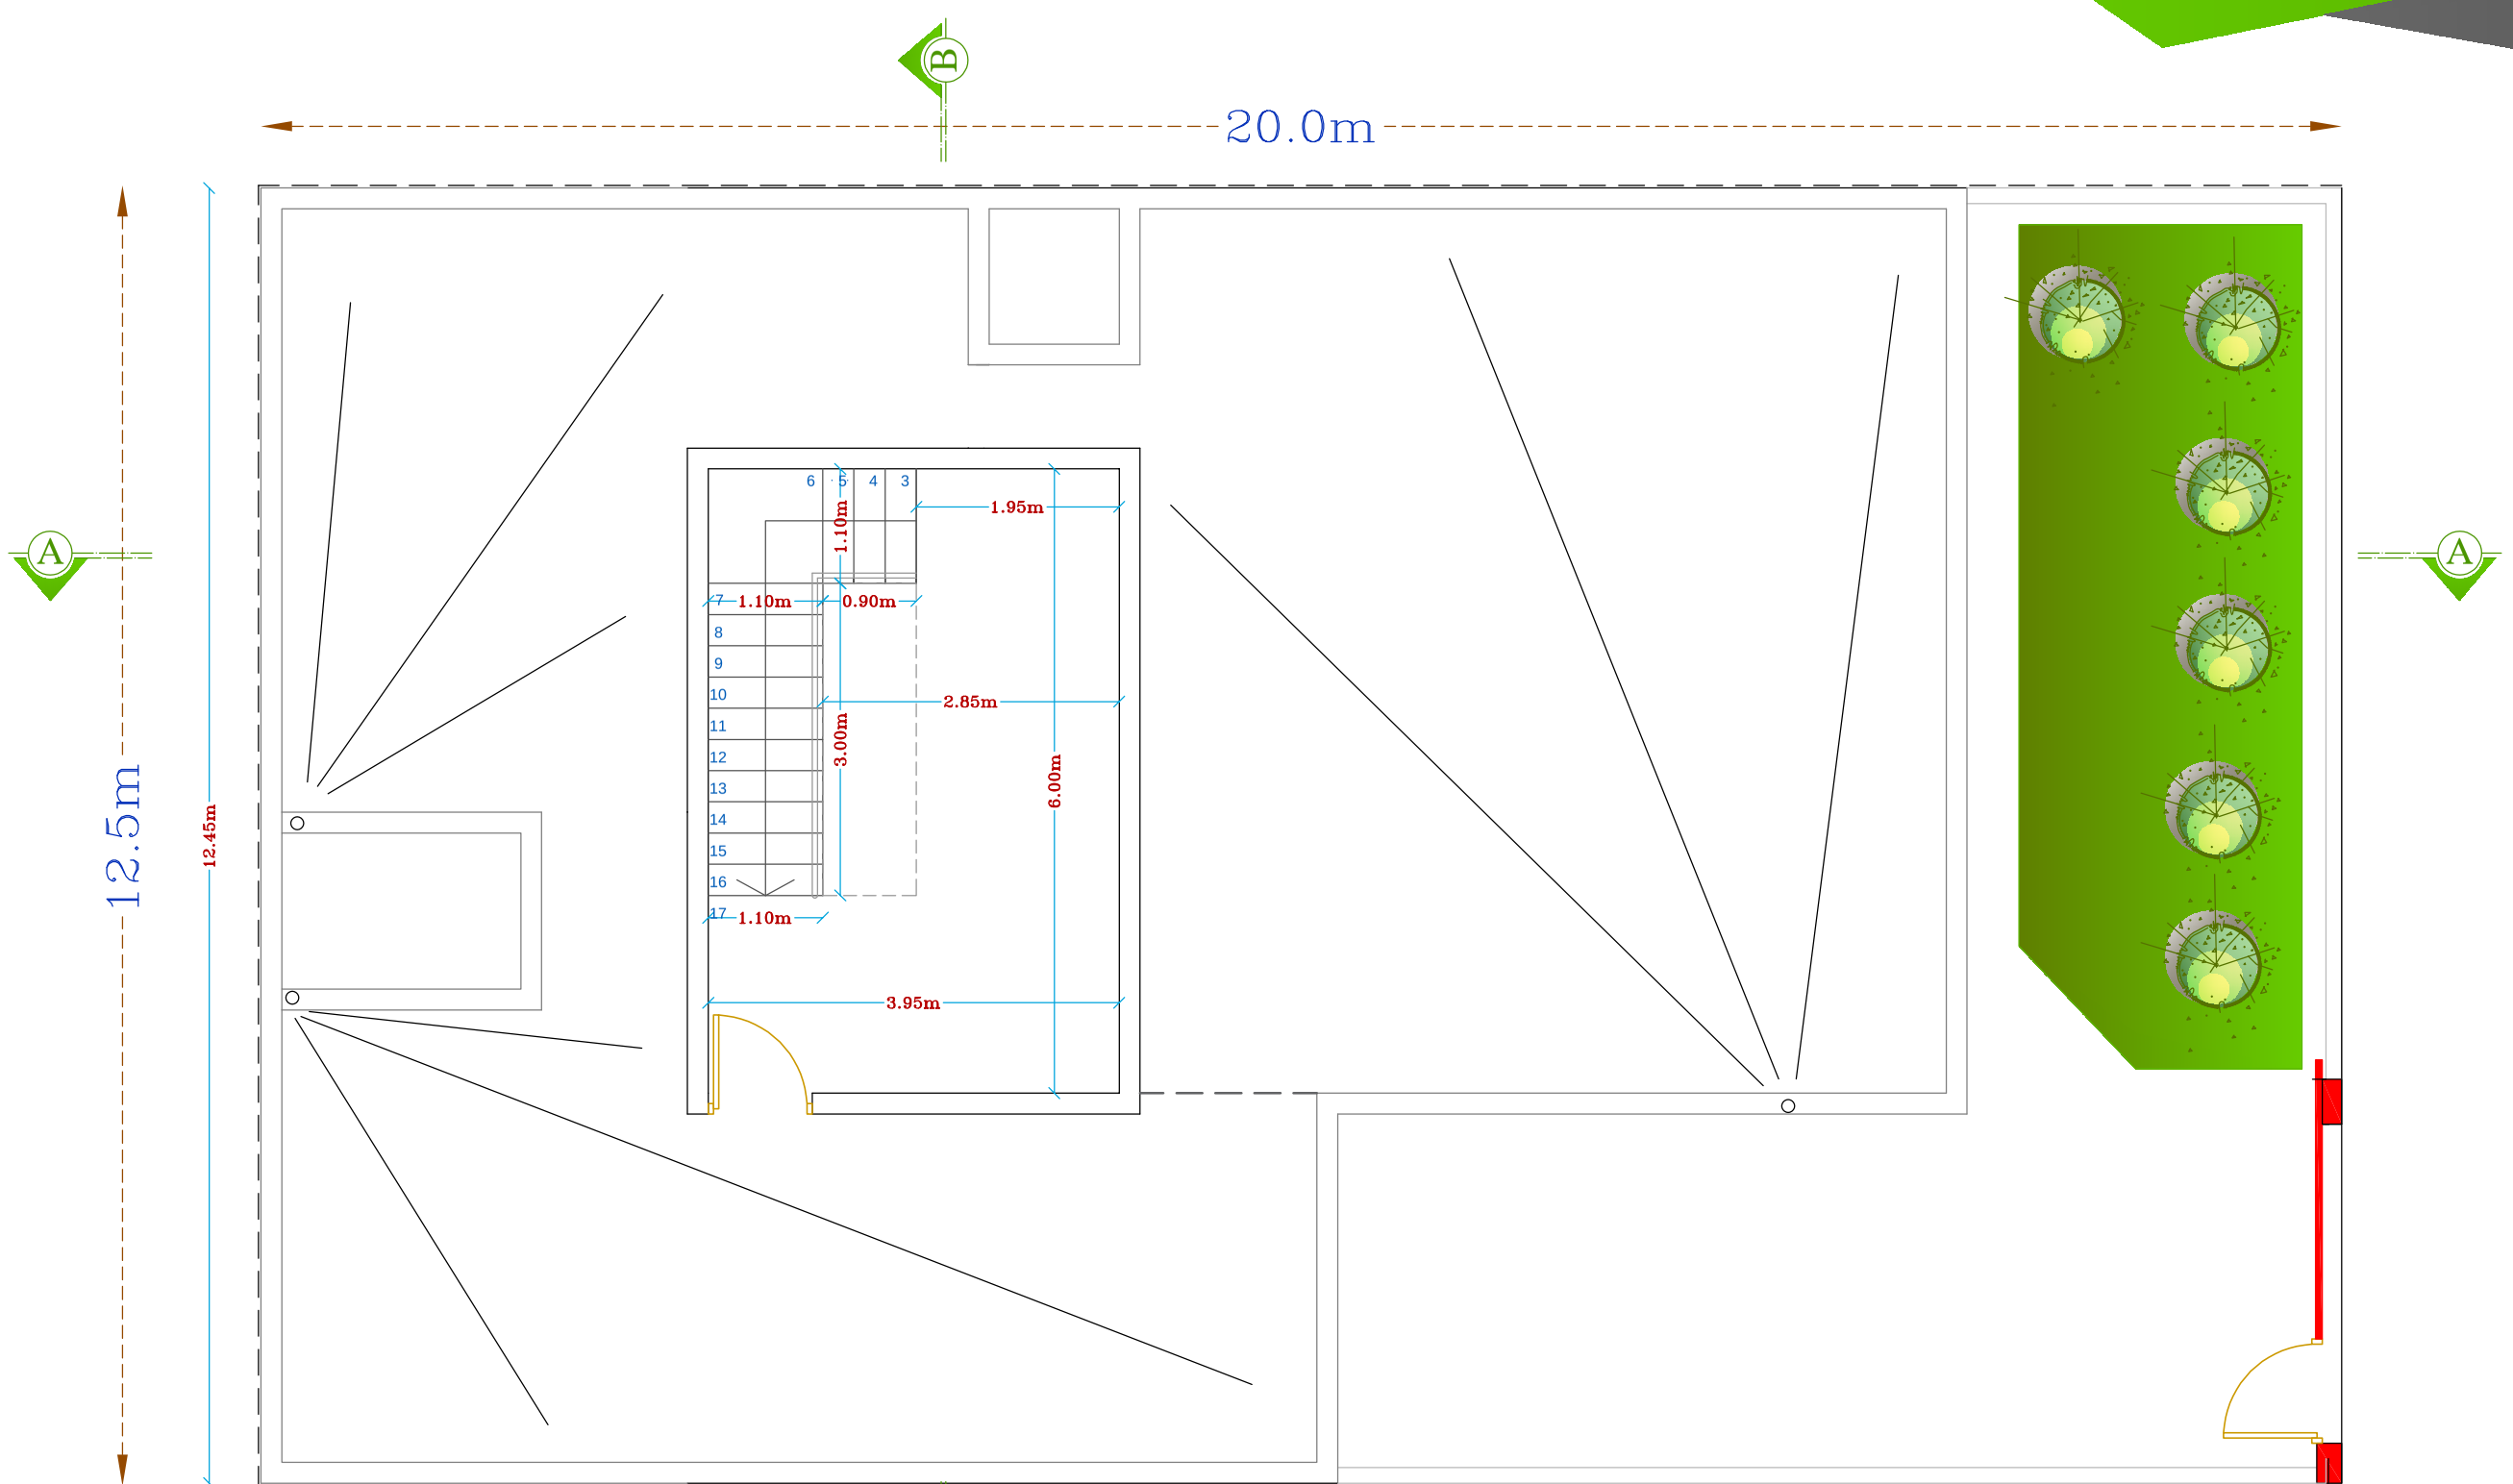

B

Roof Floor Dimensional Plan

Email: N.P.Ikad@Gmail.com
Insta : N.P.Ikad
Tell: 0098 917 996 2205


PROJECT TITLE: RESIDENTIAL COMPLEX AL_SADEGH TYPE–250M²
REDESIGNE BY:MOHSEN GHAEDSHARAF
FIELD : ARCHITECTURAL
DWG.NO: 020317

N
Revision:17
SC:1/100

NAJAF INVESTMENT COMMISSION
AL-SADEGH RESIDENTIAL COMPLEX
JA MAL AL-BISSAT GENERAL CONTRACTING COMPANY
Noavaran Paydar Ikad Architectural & Engeneering Co.

(Revision :17)

2024/7/22

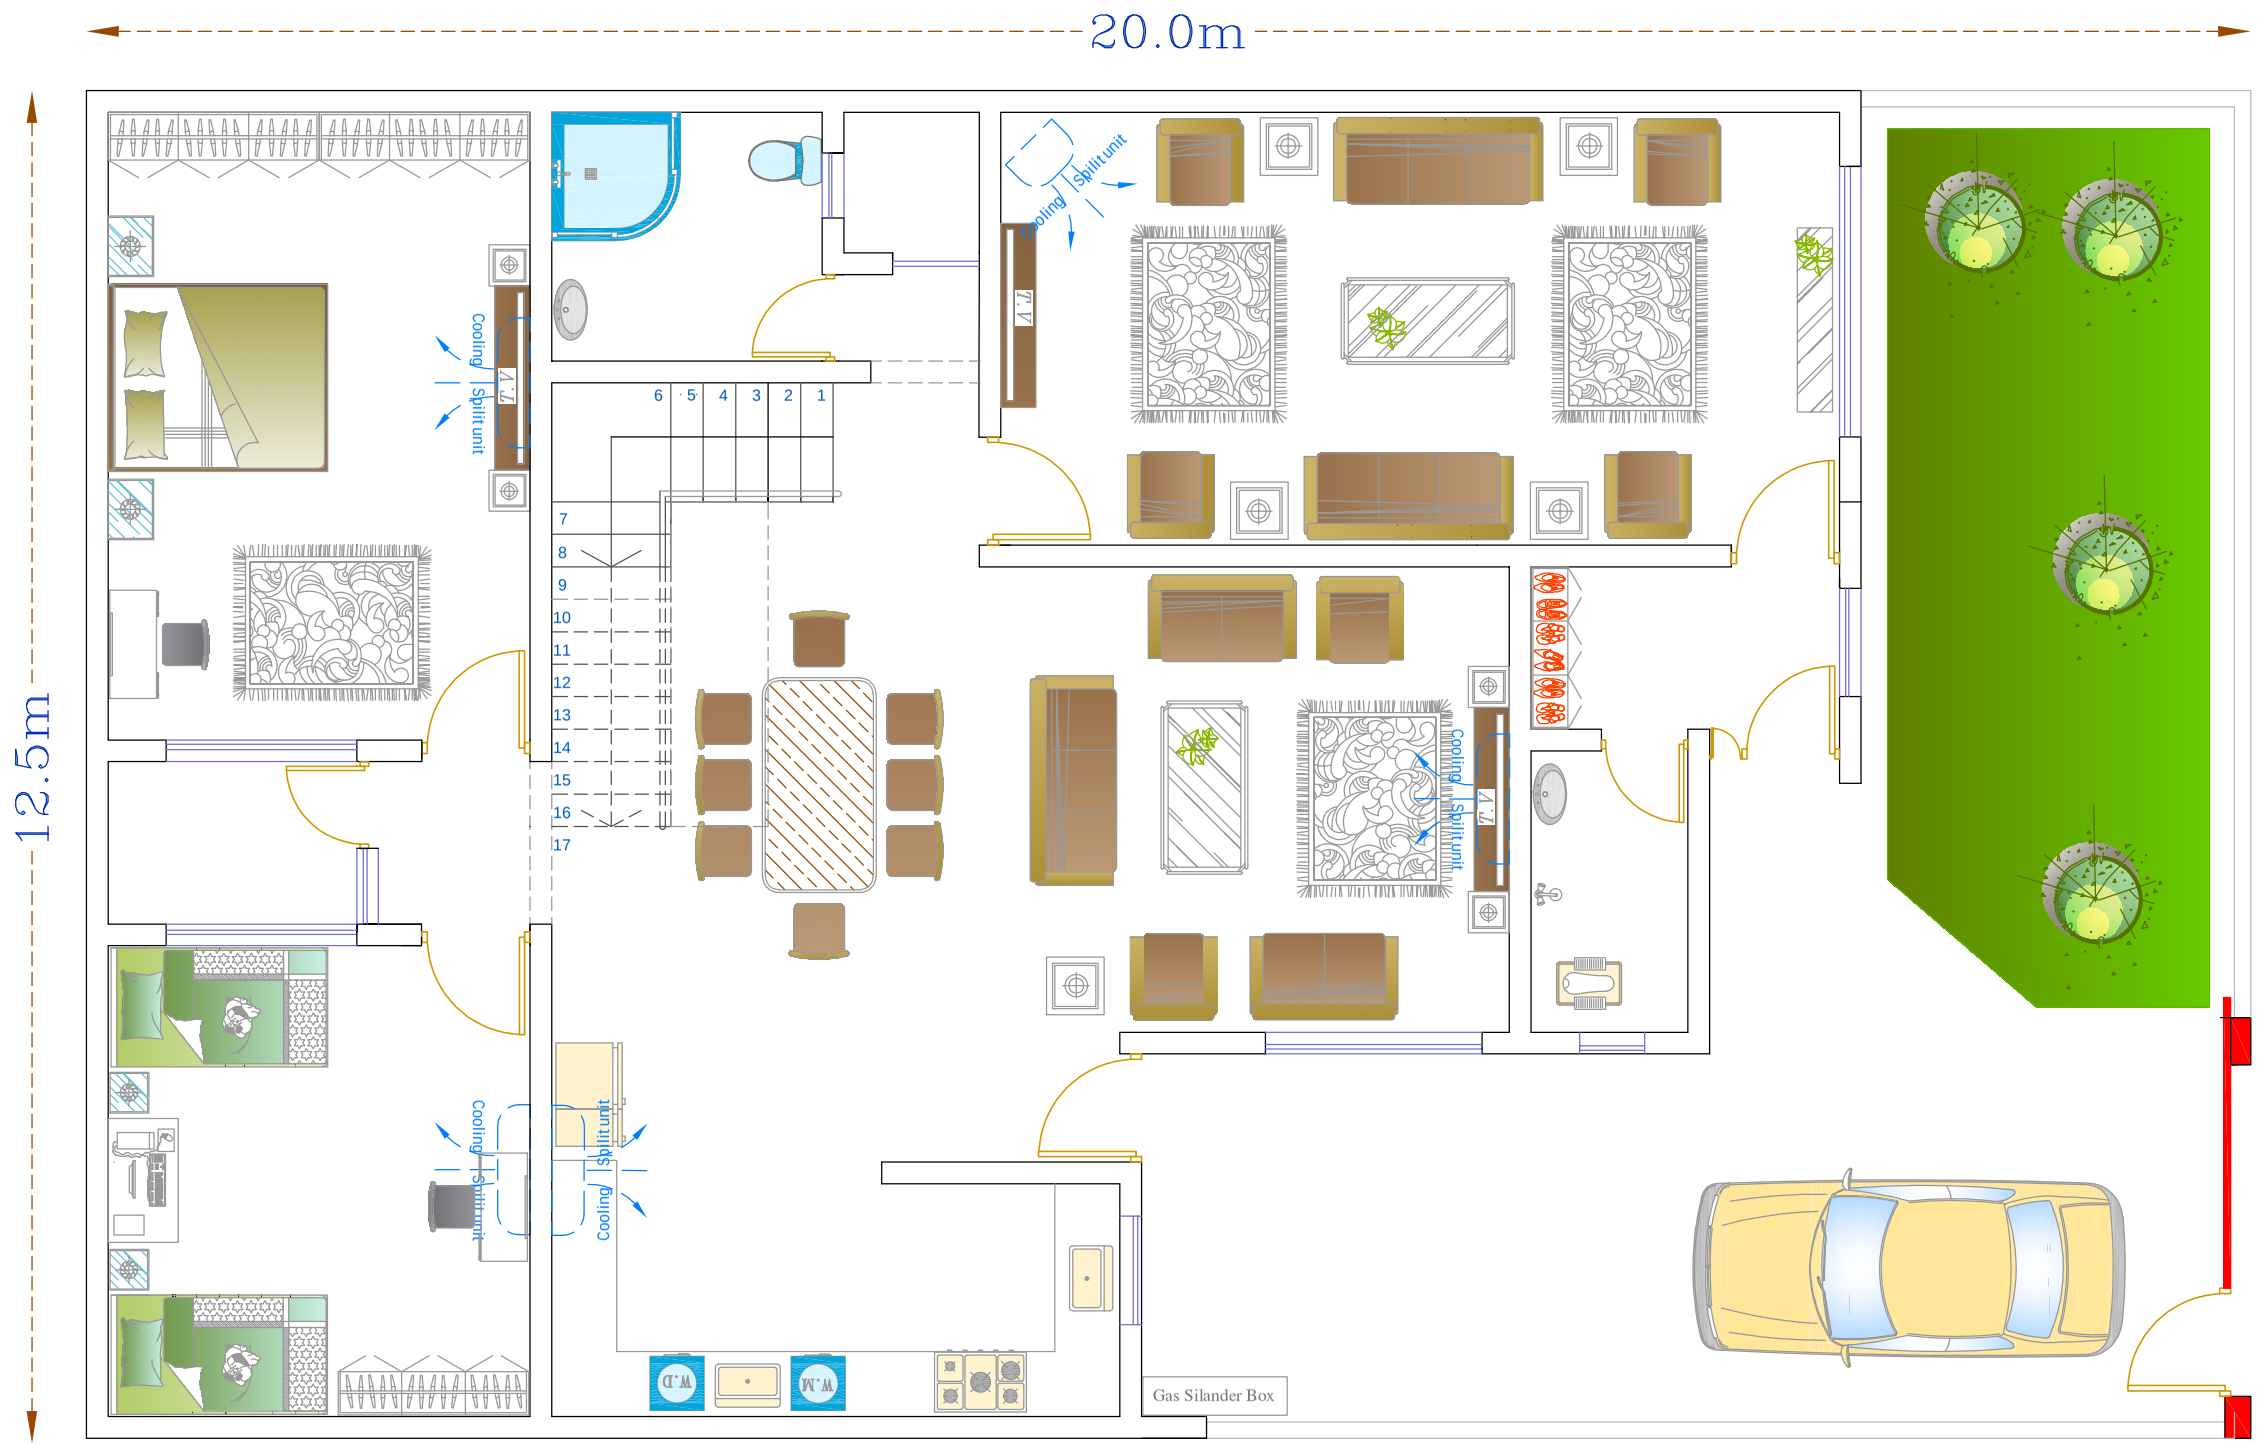

NAJAF INVESTMENT COMMISSION

AL-SADEGH RESIDENTIAL COMPLEX

JA MAL AL-BISSAT GENERAL CONTRACTING COMPANY

Noavaran Paydar Ikad
Architectural & Engeneering Co.

1St Floor Dimensional Plan

Email: N.P.Ikad@Gmail.com
Insta : N.P.Ikad
Tell: 0098 917 996 2205

PROJECT TITLE: RESIDENTIAL COMPLEX AL_SADEGH TYPE–250M²
REDESIGNE BY:MOHSEN GHAEDSHARAF
FIELD : ARCHITECTURAL
DWG.NO: 020317

Revision:17 SC:1/100

(Revision :17)

2024/7/22




SECTION A - A

Email: N.P.Ikad@Gmail.com
Insta : N.P.Ikad
Tell: 0098 917 996 2205

PROJECT TITLE: RESIDENTIAL COMPLEX AL_SADEGH TYPE-250M²
REDESIGNE BY:MOHSEN GHAEDSHARAF
FIELD : ARCHITECTURAL
DWG.NO: 020317

Revision:17 SC:1/100

(Revision :17)
2024/7/22

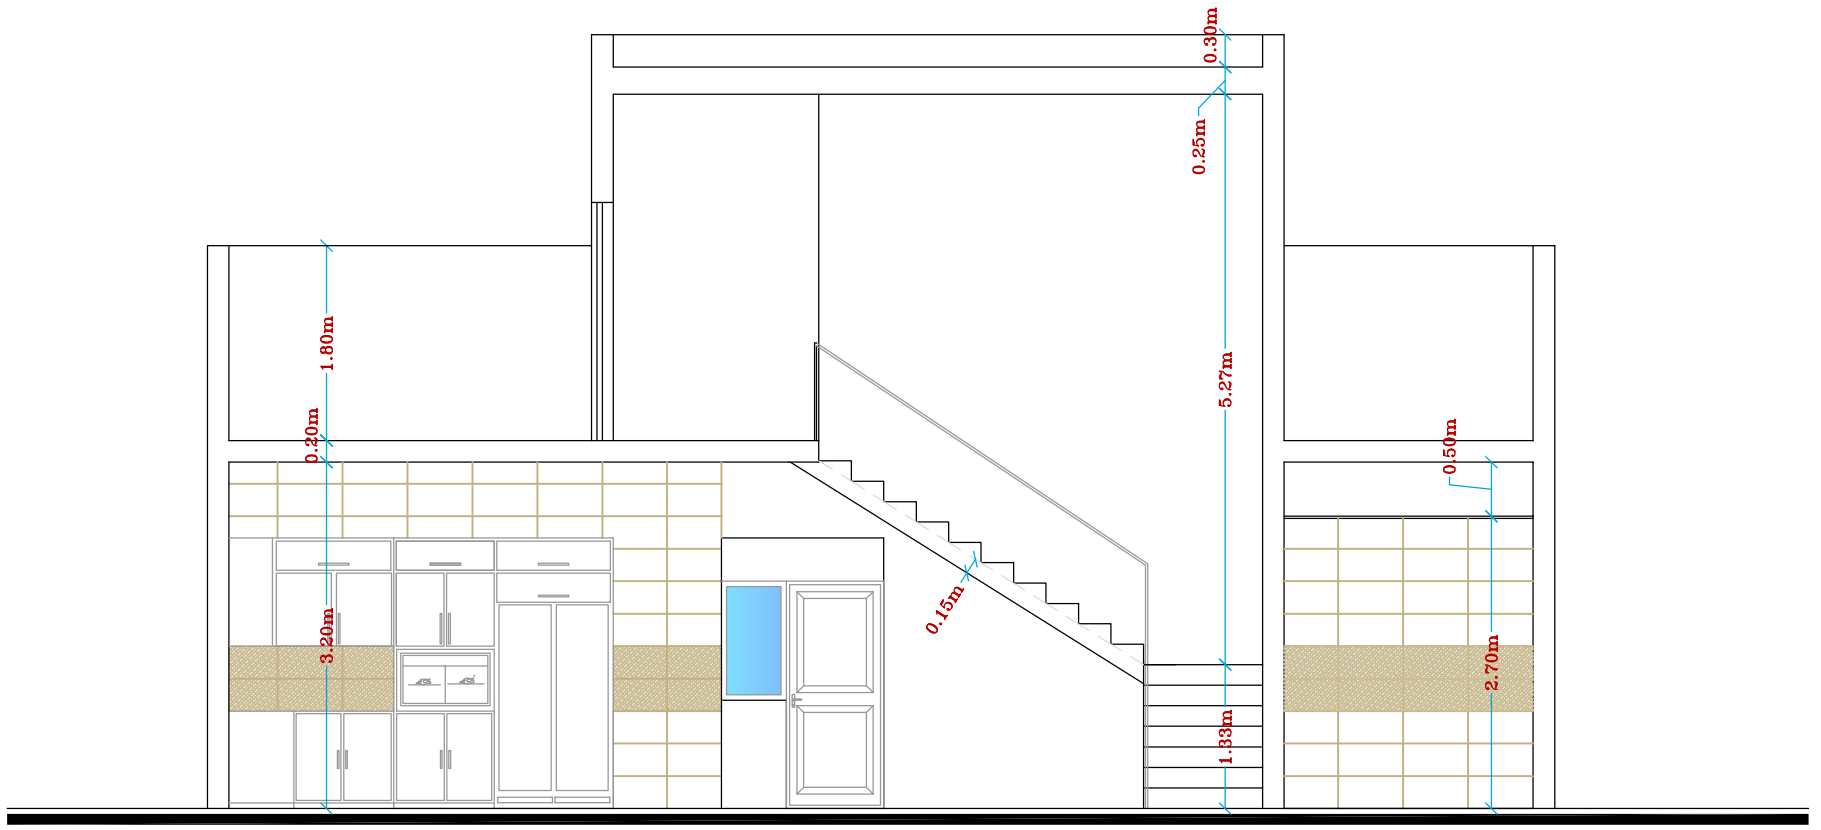

SECTION B - B

NAJAF INVESTMENT COMMISSION

AL-SADEGH RESIDENTIAL COMPLEX

JA'MAL AL-BISSAT GENERAL CONTRACTING COMPANY

Noavaran Paydar Ikad Architectural & Engeneering Co.

Email: N.P.Ikad@Gmail.com
Insta : N.P.Ikad
Tell: 0098 917 996 2205

PROJECT TITLE: RESIDENTIAL COMPLEX AL_SADEGH TYPE-250M²
REDESIGNE BY:MOHSEN GHAEDSHARAF
FIELD : ARCHITECTURAL
DWG.NO: 020317

Revision:17 SC:1/100