(Revision :16)
2024/7/22

AL-SADEGH
RESIDENTIAL COMPLEX

JAMAL AL-BISSAT
GENERAL CONTRACTING COMPANY

ARCHITECTUR


TYPE1: 200M^2- 1 FLOOR

REDESIGNE BY: NOAVARAN PAYDAR IKAD
ARCHITECTUR : MOHSEN GHAEDSHARF

Email: N.P.Ikad@Gmail.com
Insta : N.P.Ikad
Tell: 0098 917 996 2205

(Revision :16)

2024/7/22

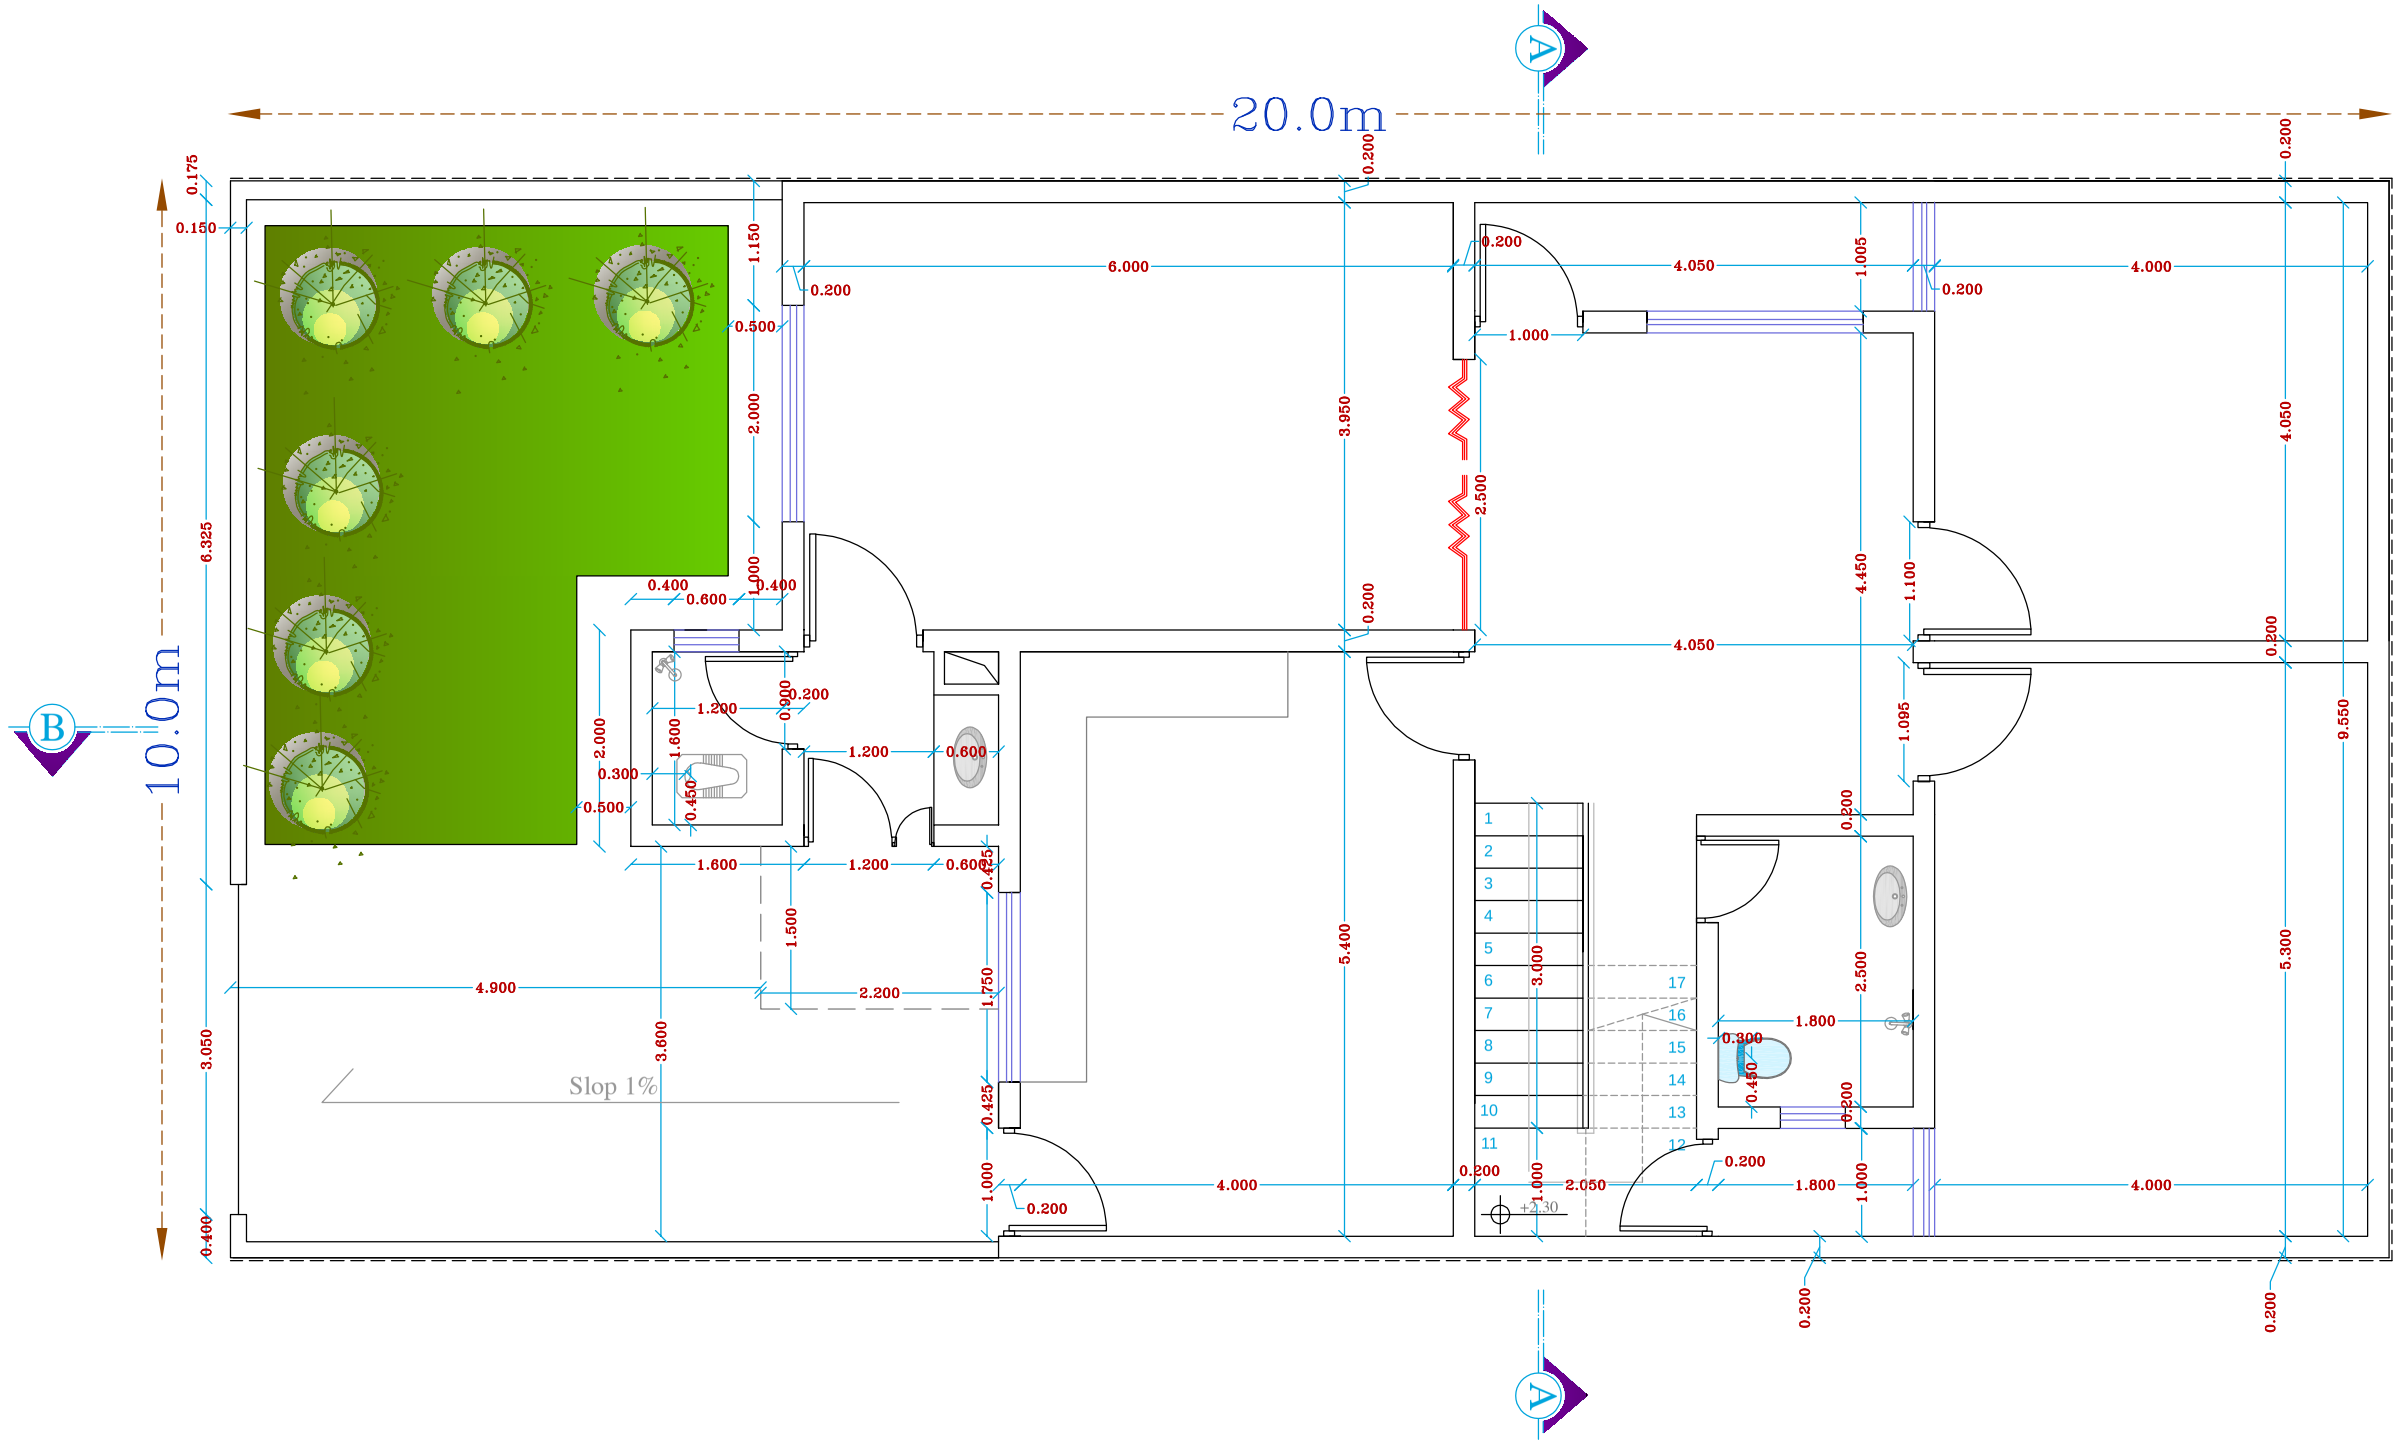

NAJAF INVESTMENT COMMISSION

AL-SADEGH RESIDENTIAL COMPLEX

JAMAL AL-BISSAT GENERAL CONTRACTING COMPANY

Nouvaran Paydar Ikad Architectural & Engeneering Co.

1St Floor Dimensional Plan


Email: N.P.Ikad@Gmail.com
Insta : N.P.Ikad
Tell: 0098 917 996 2205

PROJECT TITLE: RESIDENTIAL COMPLEX AL_SADEGH TYPE-200M²
REDESIGNE BY:MOHSEN GHAEDSHARAF
FIELD : ARCHITECTURAL
DWG.NO: 020317

Revision:14 SC:1/100

(Revision :16)

2024/7/22

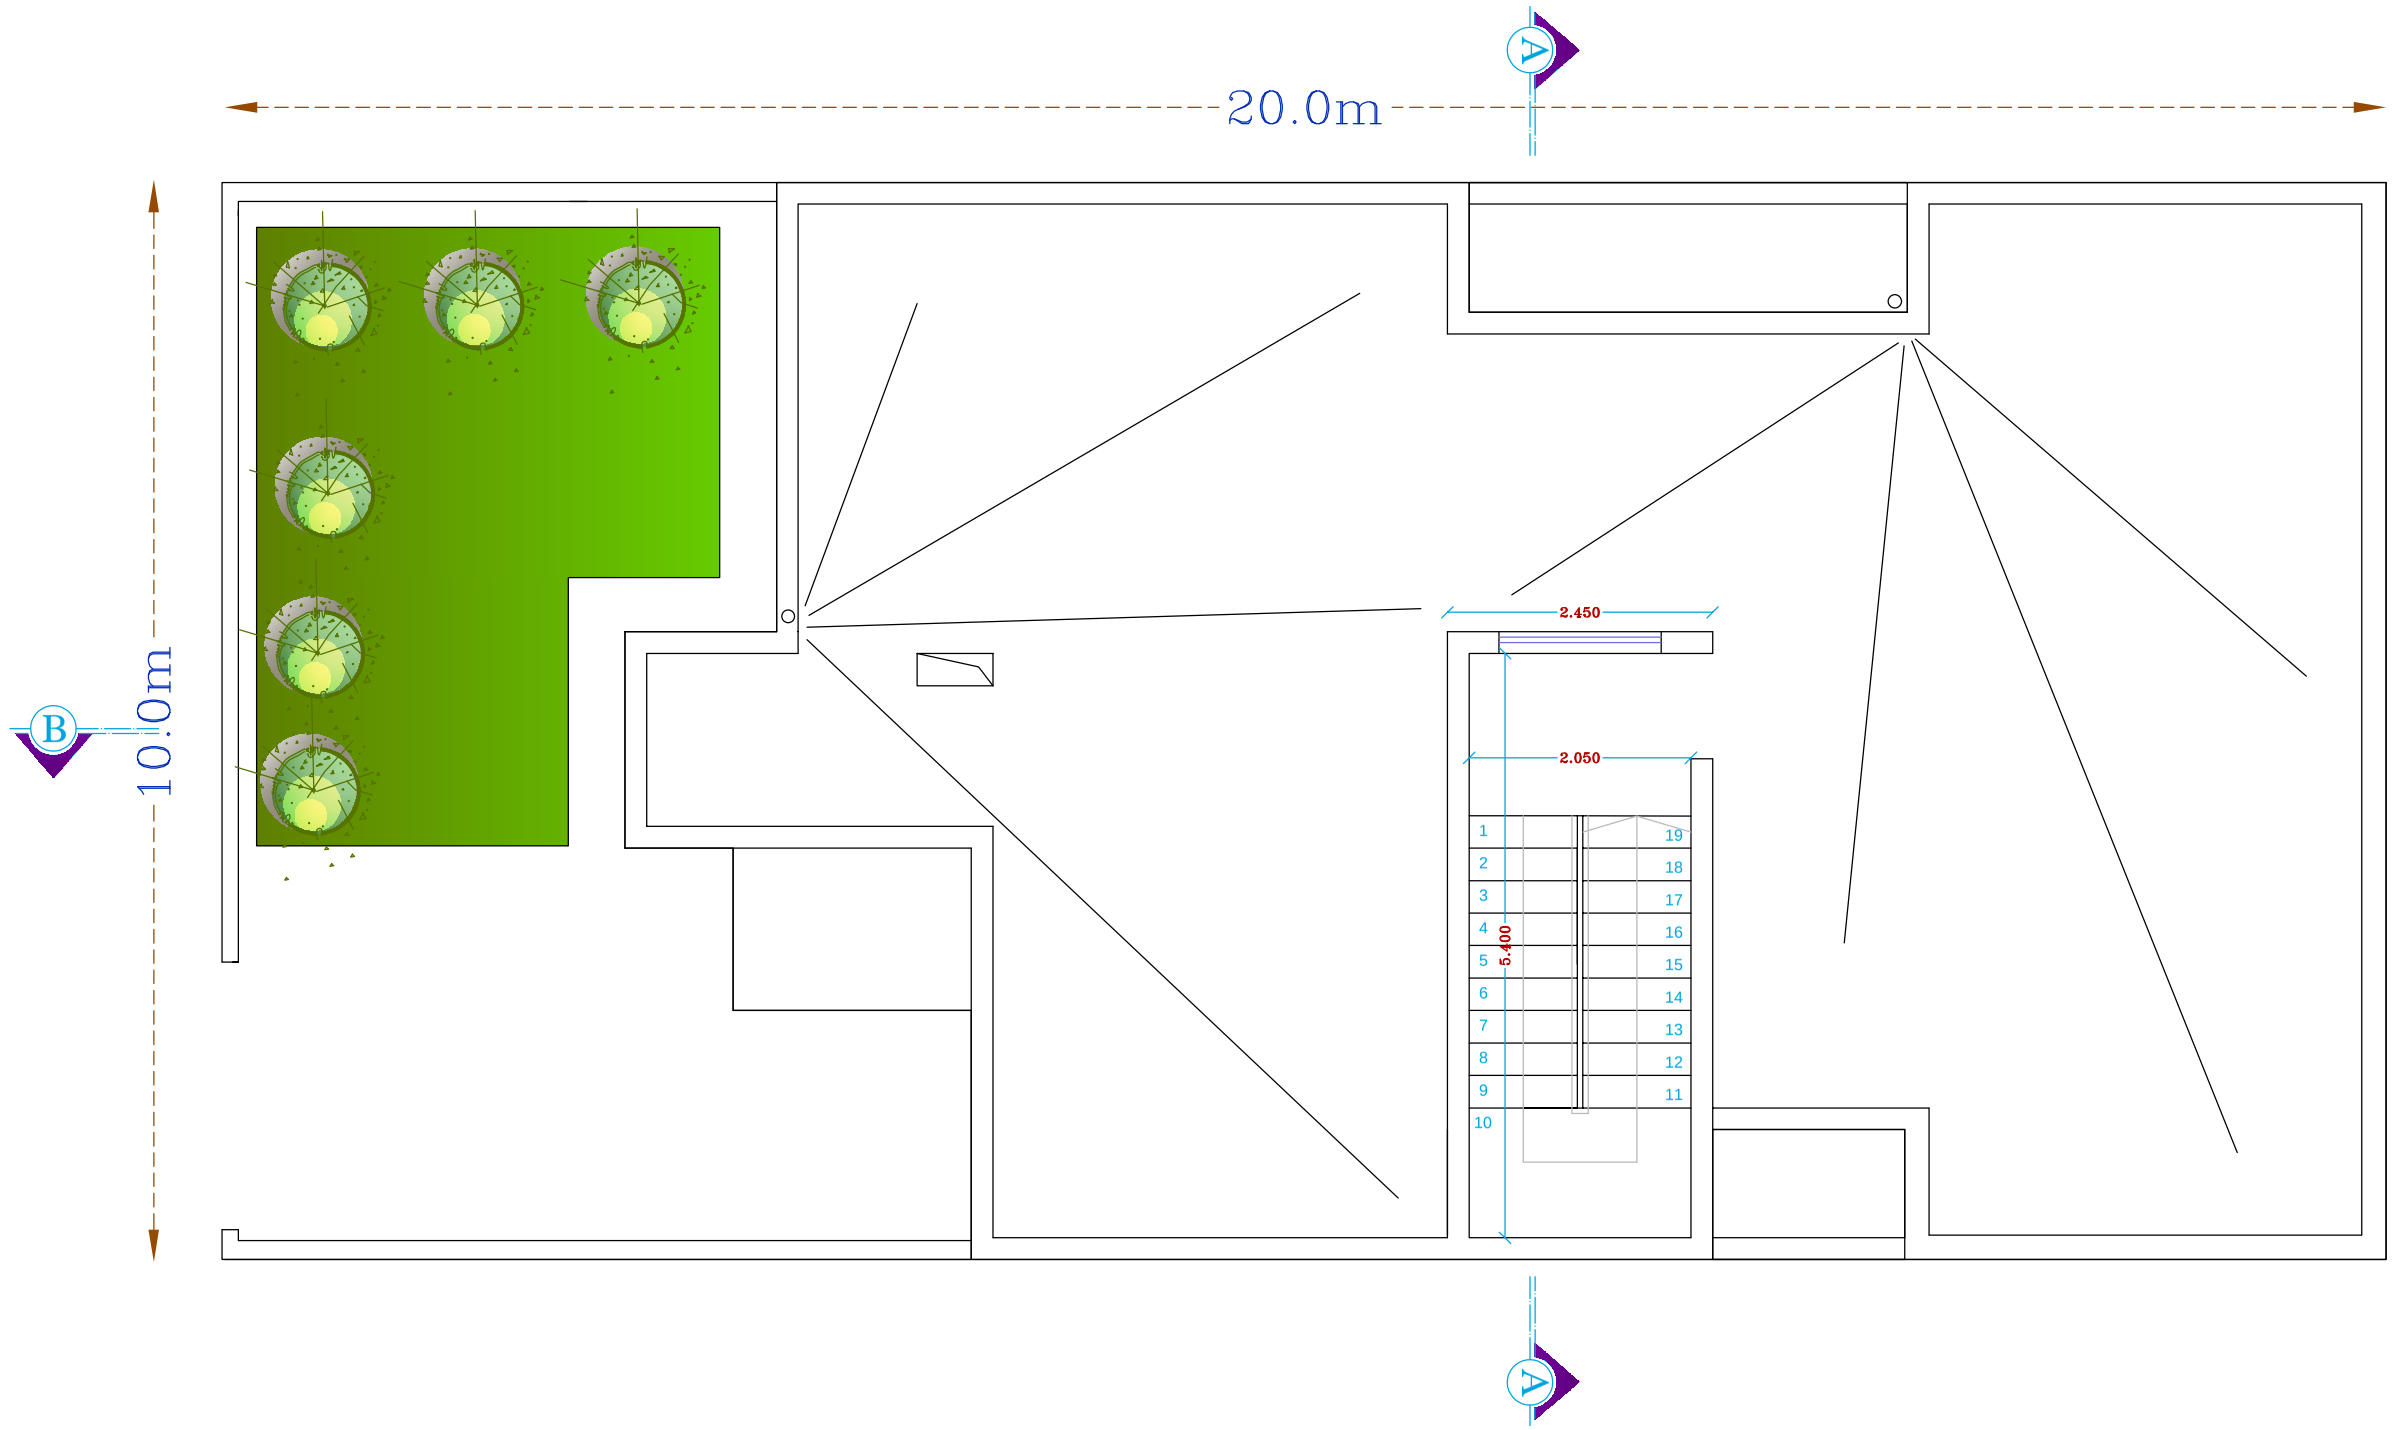

NAJAF INVESTMENT COMMISSION

AL-SADEGH RESIDENTIAL COMPLEX

JAMAL AL-BISSAT GENERAL CONTRACTING COMPANY

Nouvaran Paydar Ikad Architectural & Engineering Co.

Roof Floor Dimensional Plan


Email: N.P.Ikad@Gmail.com
Insta : N.P.Ikad
Tell: 0098 917 996 2205

PROJECT TITLE: RESIDENTIAL COMPLEX AL_SADEGH TYPE–200M²
REDESIGNE BY:MOHSEN GHAEDSHARAF
FIELD : ARCHITECTURAL
DWG.NO: 020317

Revision:14 SC:1/100

(Revision :16)

2024/7/22

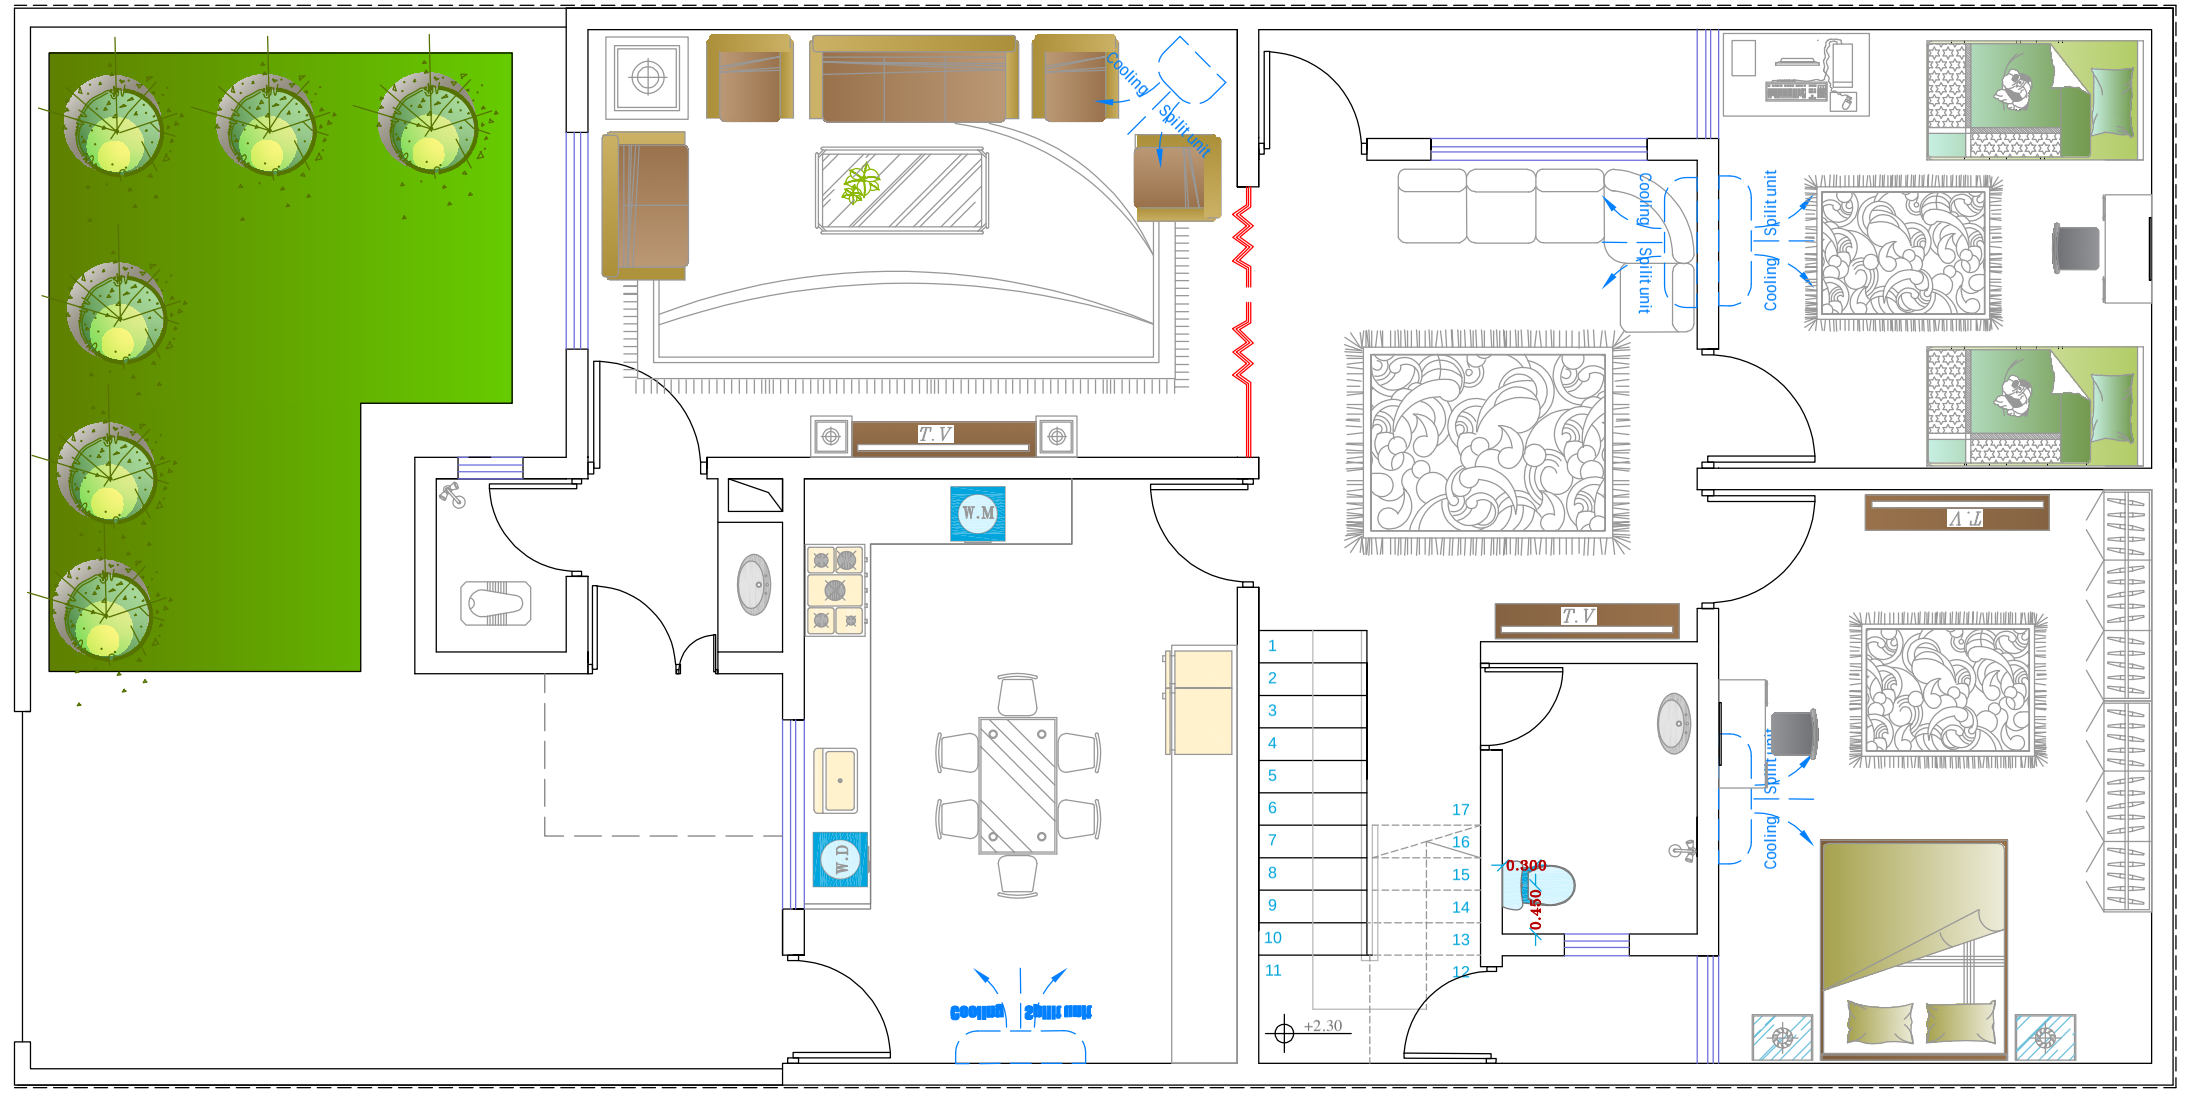

NAJAF INVESTMENT COMMISSION

AL-SADEGH RESIDENTIAL COMPLEX

JAMAL AL-BISSAT GENERAL CONTRACTING COMPANY

Novavaran Paydar Ikad Architectural & Engeneering Co.


1St Floor Dimensional Plan

Email: N.P.Ikad@Gmail.com
Insta : N.P.Ikad
Tell: 0098 917 996 2205

PROJECT TITLE: RESIDENTIAL COMPLEX AL_SADEGH TYPE-200M²
REDESIGNE BY:MOHSEN GHAEDSHARAF
FIELD : ARCHITECTURAL
DWG.NO: 020317

Revision:14 SC:1/100

(Revision :16)
2024/7/22

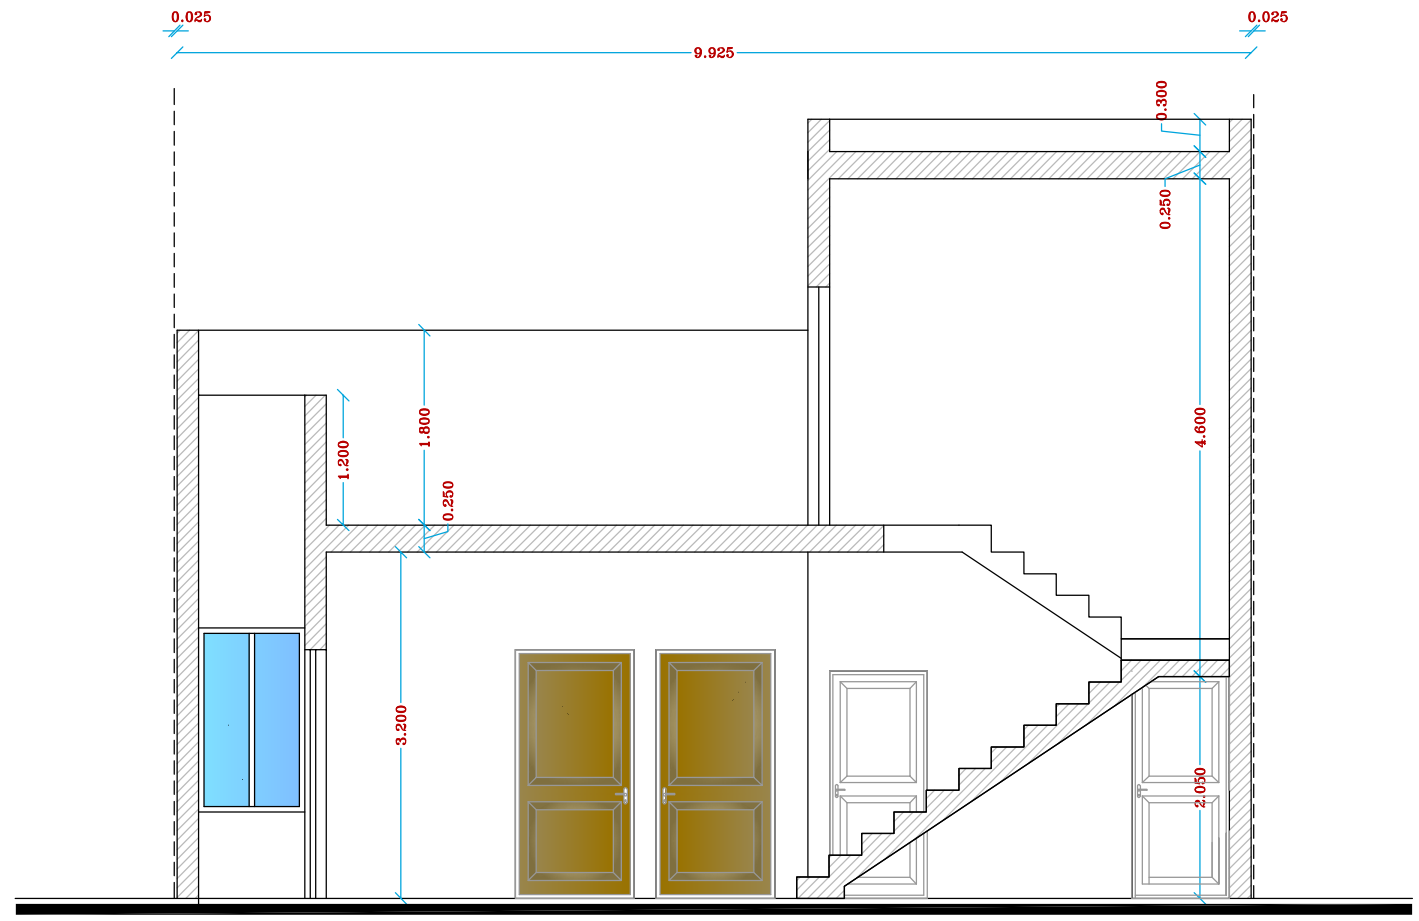

SECTION A - A

NAJAF INVESTMENT COMMISSION

AL-SADEGH RESIDENTIAL COMPLEX

JAMAL AL-BISSAT GENERAL CONTRACTING COMPANY

Nouvaran Paydar Ikad Architectural & Engineering Co.


Email: N.P.Ikad@Gmail.com
Insta : N.P.Ikad
Tell: 0098 917 996 2205

PROJECT TITLE: RESIDENTIAL COMPLEX AL_SADEGH TYPE–200M²
REDESIGNE BY:MOHSEN GHAEDSHARAF
FIELD : ARCHITECTURAL
DWG.NO: 020317

Revision:14 SC:1/100

(Revision :16)

2024/7/22

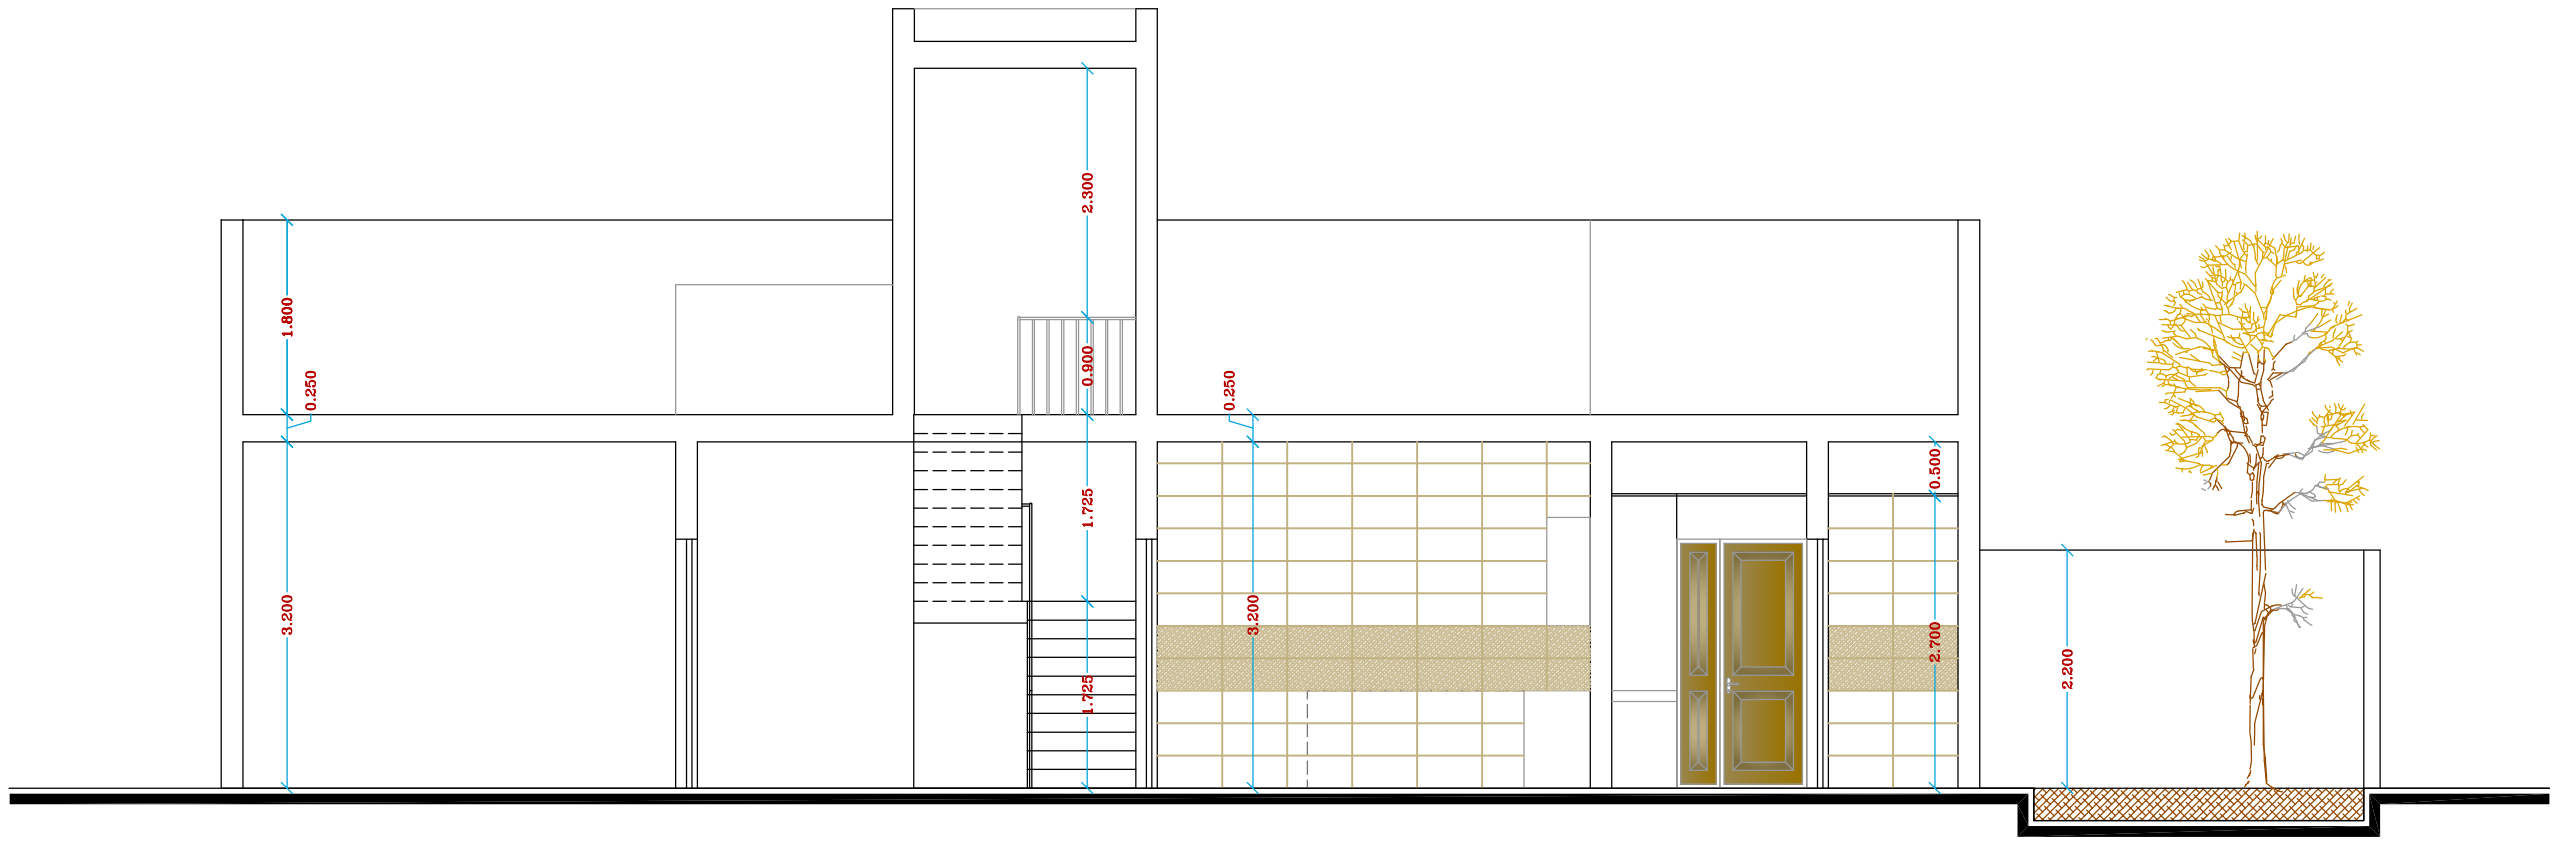

SECTION B - B

NAJAF INVESTMENT COMMISSION

AL-SADEGH RESIDENTIAL COMPLEX

JAMAL AL-BISSAT GENERAL CONTRACTING COMPANY

Nouvaran Paydar Ikad Architectural & Engeneering Co.

Email: N.P.Ikad@Gmail.com
Insta : N.P.Ikad
Tell: 0098 917 996 2205

PROJECT TITLE: RESIDENTIAL COMPLEX AL_SADEGH TYPE–200M²
REDESIGNE BY:MOHSEN GHAEDSHARAF
FIELD : ARCHITECTURAL
DWG.NO: 020317

Revision:14 SC:1/100